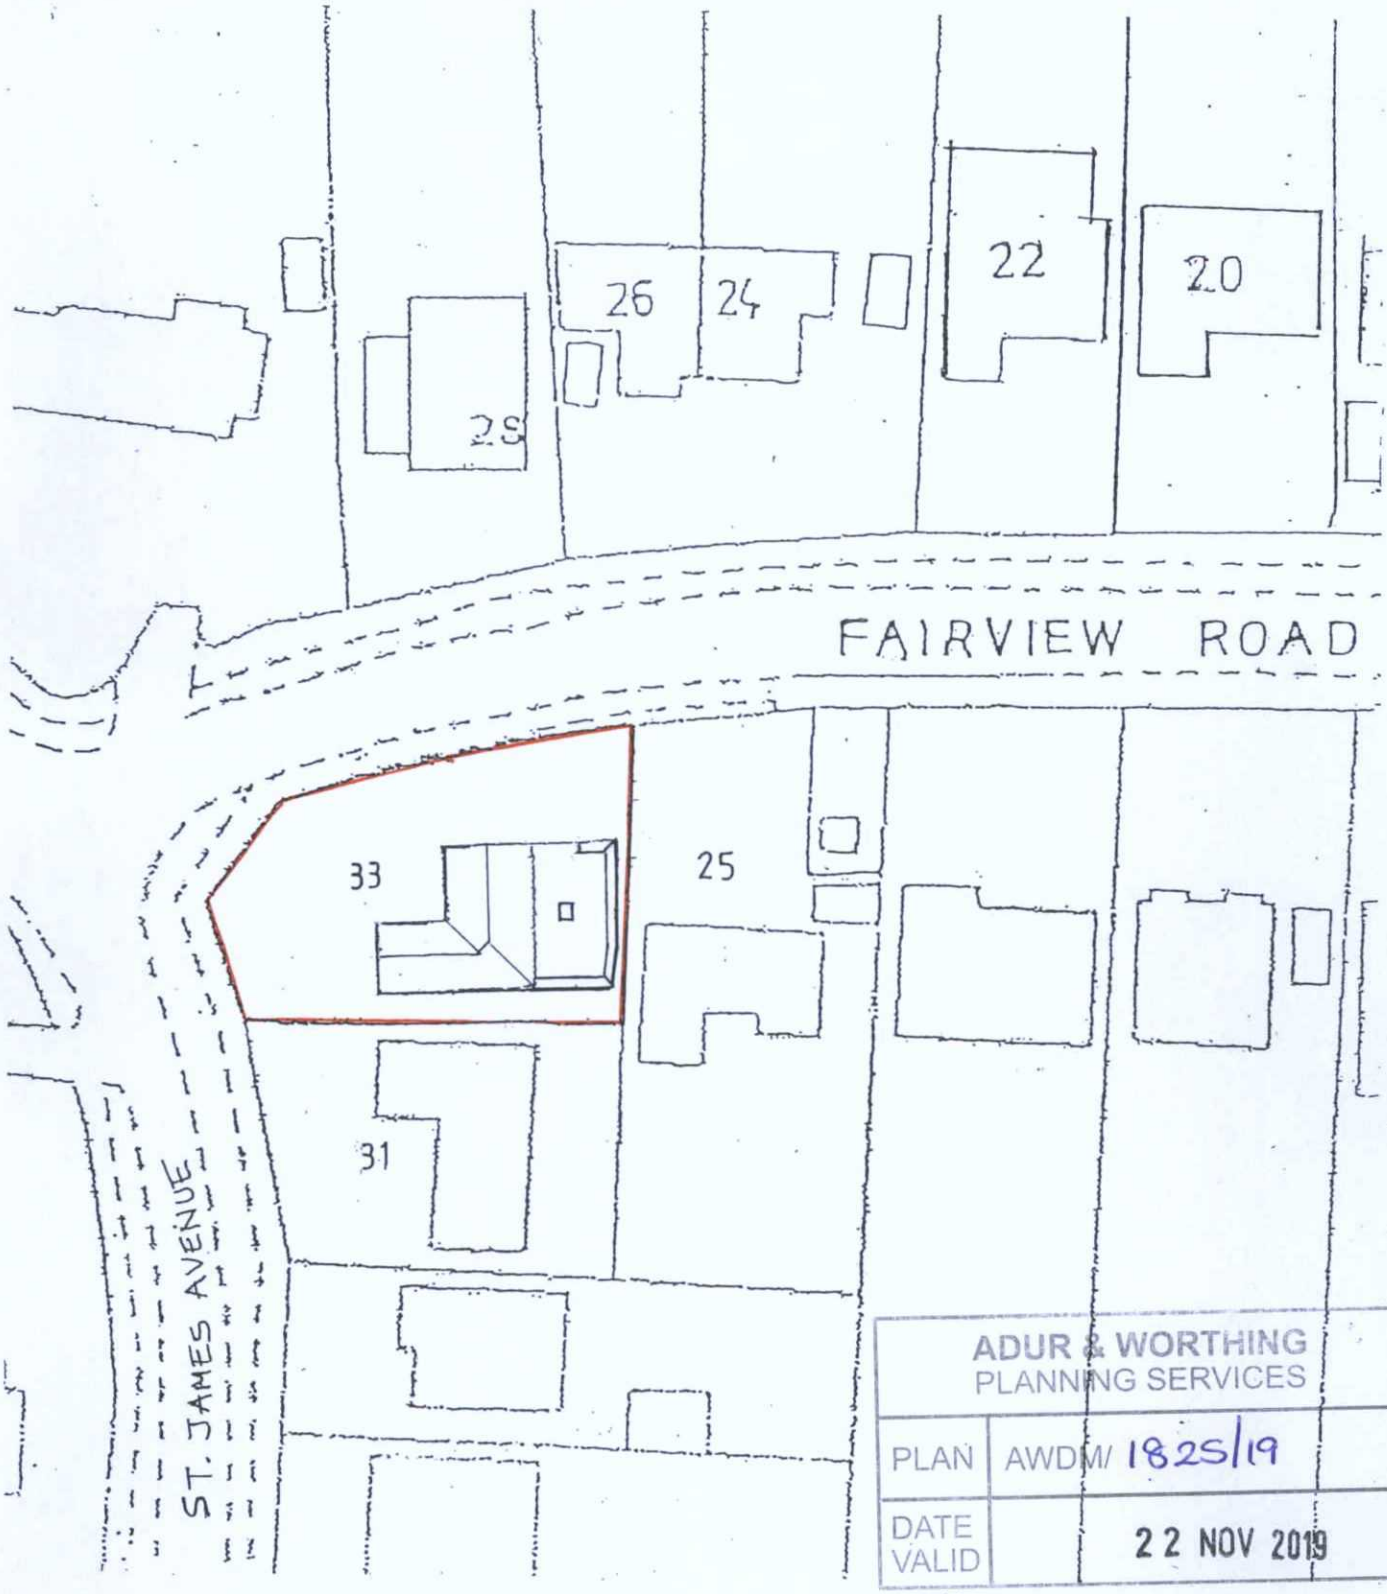

ADUR & WORTHING
PLANNING SERVICES

PLAN	AWDM/ 1825/19
DATE VALID	22 NOV 2019

N

BLOCK PLAN 1:500
AS PROPOSED

5 10 20 30 SCALE BAR @ A4

33 ST. JAMES AVENUE
LANCING