16 Aston House, Freehold Street, BN43 5TQ
13 October 2021

ADUR DISTRICT COUNCIL

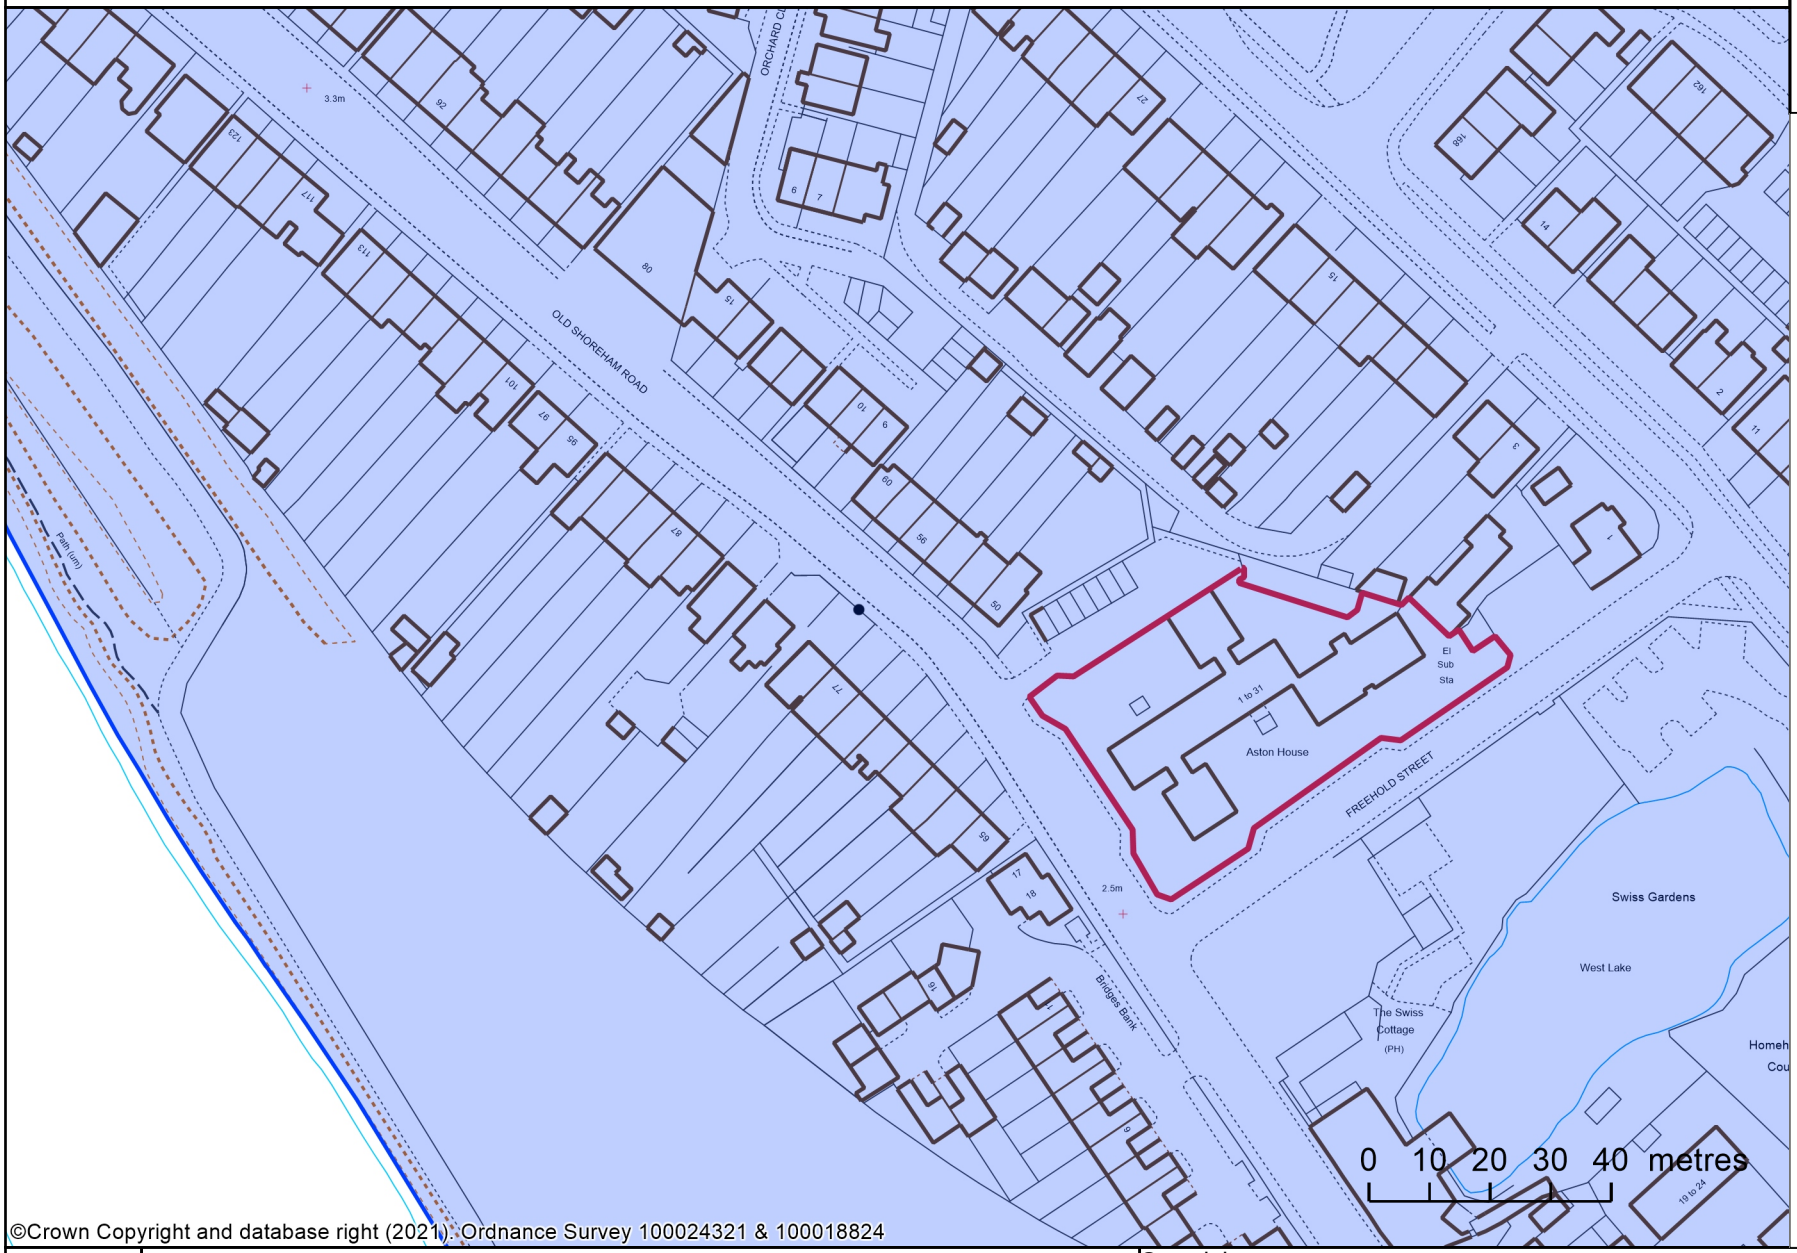

©Crown Copyright and database right (2021). Ordnance Survey 100024321 & 100018824

Location Plan 1:1250

Stef McCarthy

Copyright:

This map is reproduced from Ordnance Survey material with the permission of Ordnanace Survey on behalf of the Controller of Her Majesty's Stationery Office Crown Copyright. Unauthorised reproduction infringes Crown copyright and may lead to prosecution or civil proceedings. Licence Number 100024321 & 100018824, 2019