




EXISTING ELEVATION SIDE A
SCALE 1:100

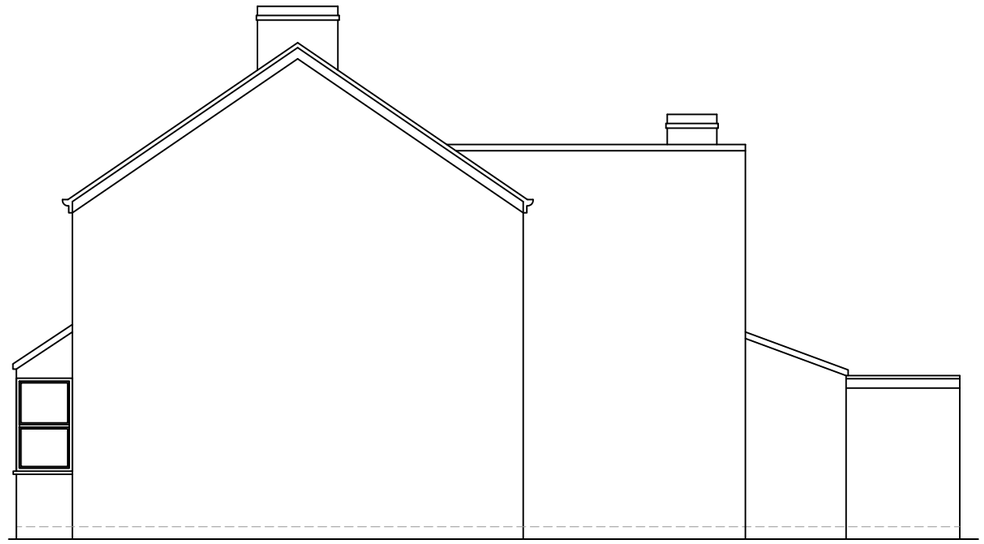


EXISTING ELEVATION SIDE B
SCALE 1:100

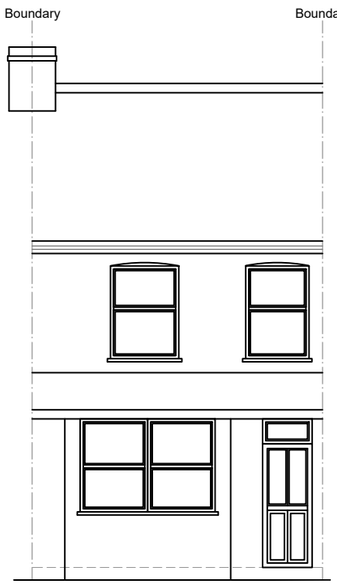

EXISTING FRONT ELEVATION
SCALE 1:100

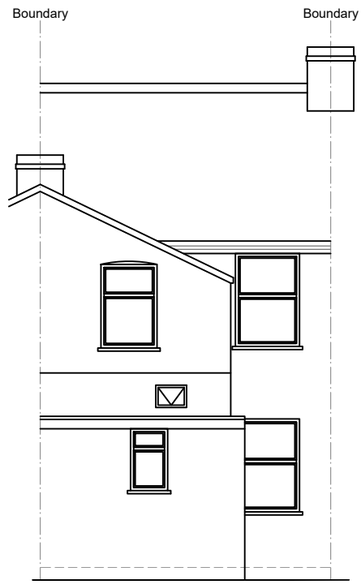

EXISTING REAR ELEVATION
SCALE 1:100

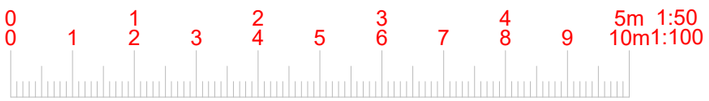

fastPlans

www.FastPlansUK.co.uk

Project:
Loft Conversion with
Dormer to Rear.

Address:
8 GORDON RD,BN43 6WE

Scale:	Dwg. no:
1:100 @ A3	A05
Drawn by:	Date Drawn:
O.B.S	20-JUNE-2022

For Drawings Tel: 020 3542 1777
E-mail: plans@FastPlansUK.co.uk