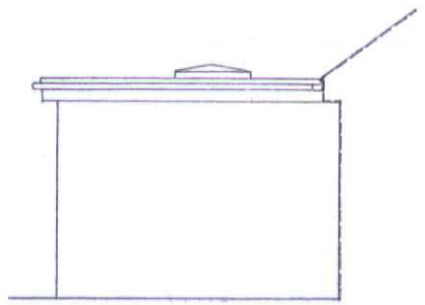

SIDE [SOUTH] ELEVATION



REAR [WEST] ELEVATION

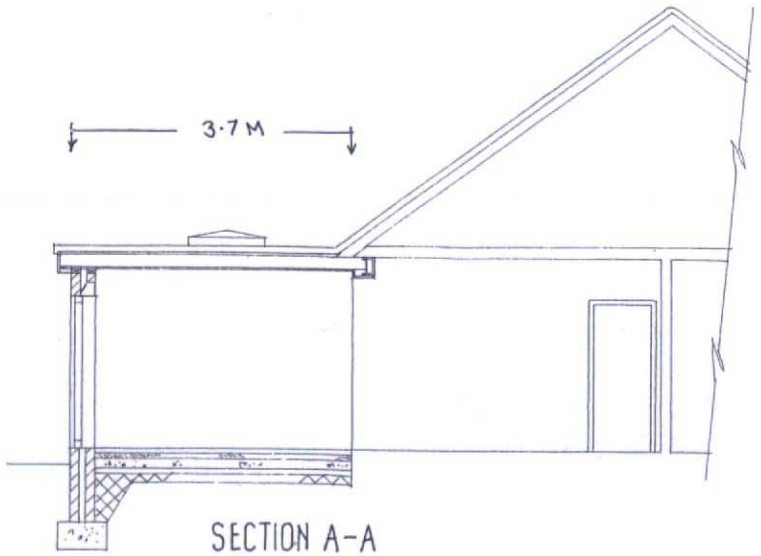

SECTION A-A



SIDE [NORTH] ELEVATION

ROOF :- CHIPPINGS-ON-FELT

WALLS :- DECORATED RENDER

WINDOWS :- UPVC

DOORS :- "

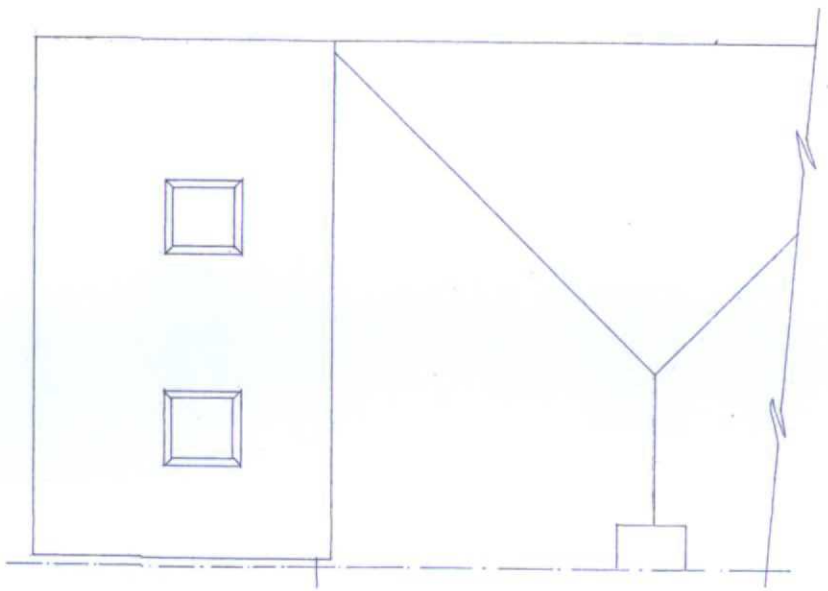

ROOF PLAN

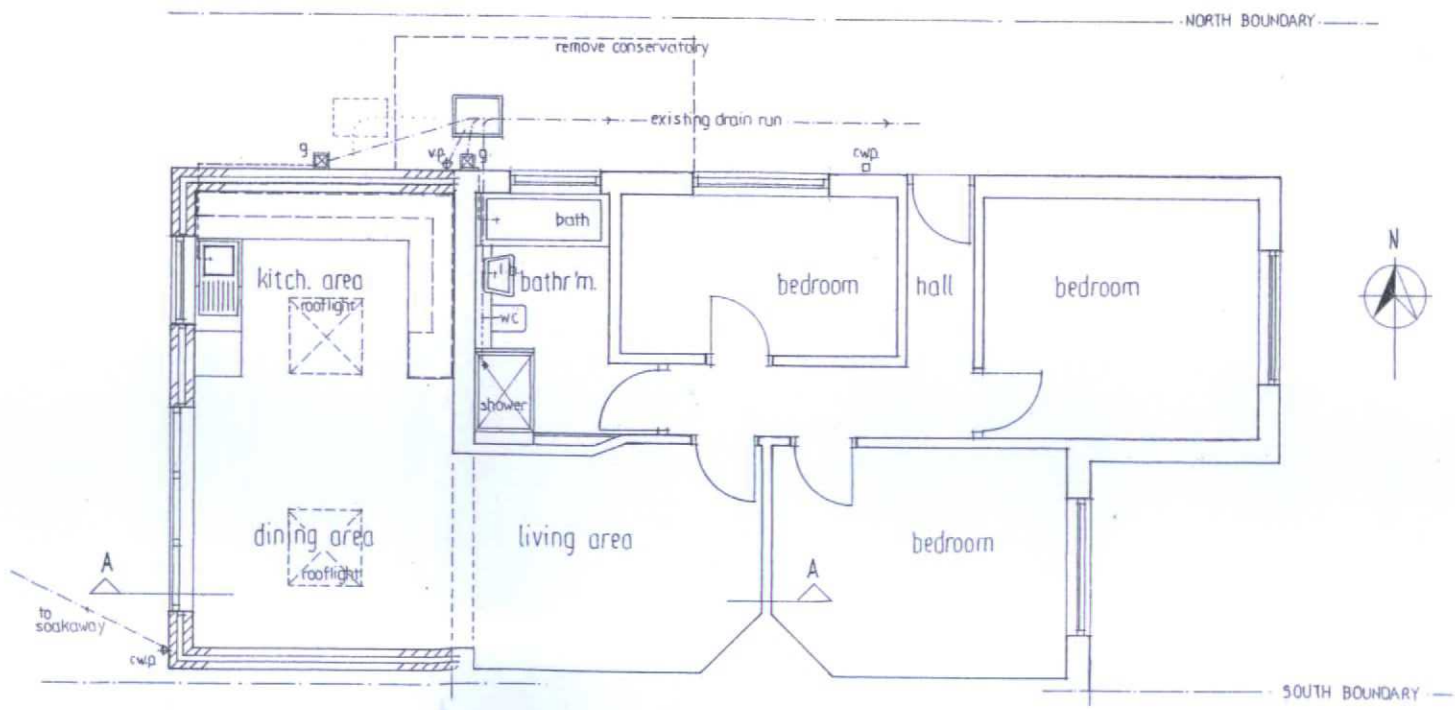

GROUND FLOOR PLAN

1 2 3 4 5 SCALE BAR @ A3

DWG. No 2

28 WEST LANE
LANCING

PROPOSED ALTERATIONS

DRAWN BY:
ALAN R. WOOD
75 WESTBOURNE STREET
HOVE BN3 5PF
[redacted]

SCALE: 1:100

DATED: MARCH 2022