

01 EXISTING ELEVATION
1:50

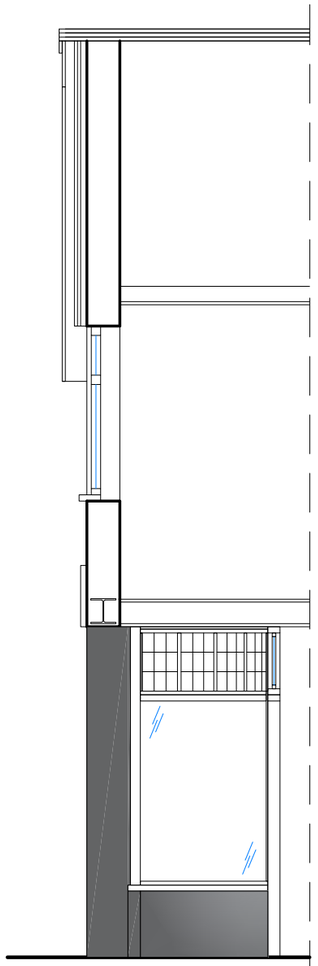

03 EXISTING SECTION
1:50

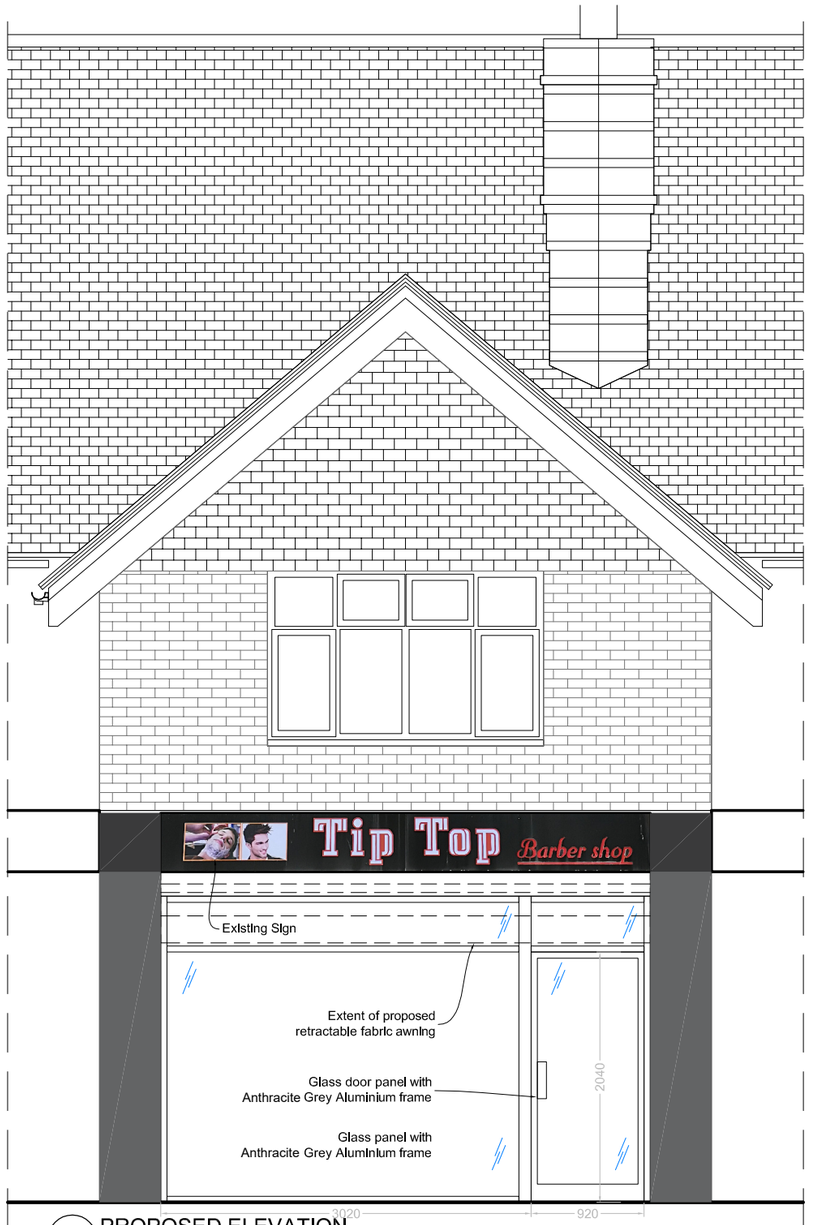

04 PROPOSED ELEVATION
1:50

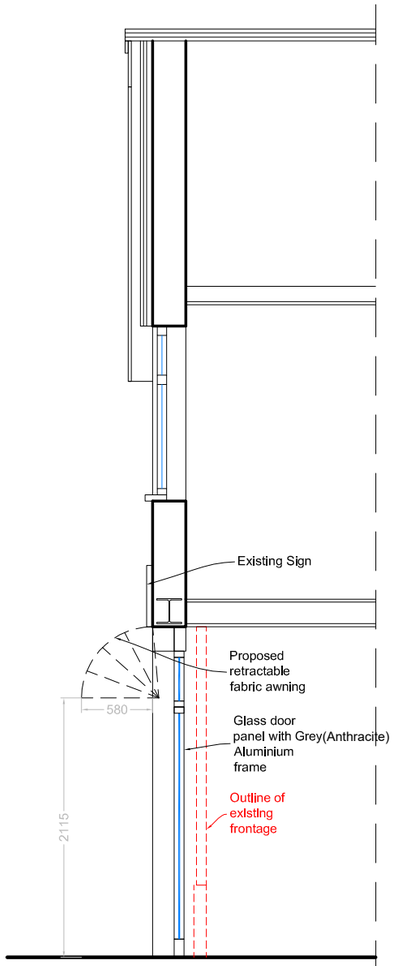

06 PROPOSED SECTION
1:50

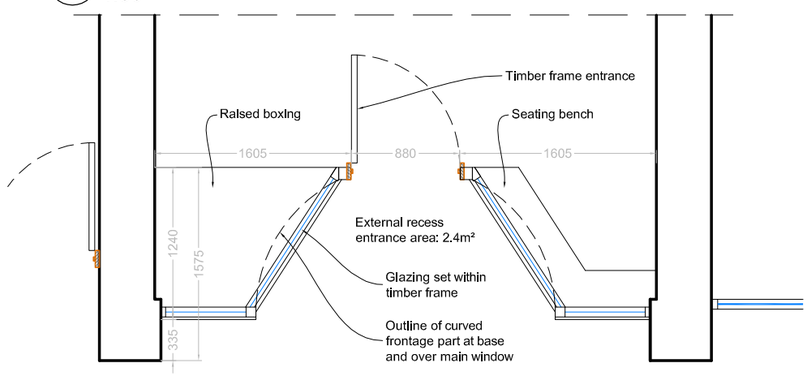

02 EXISTING PLAN
1:50

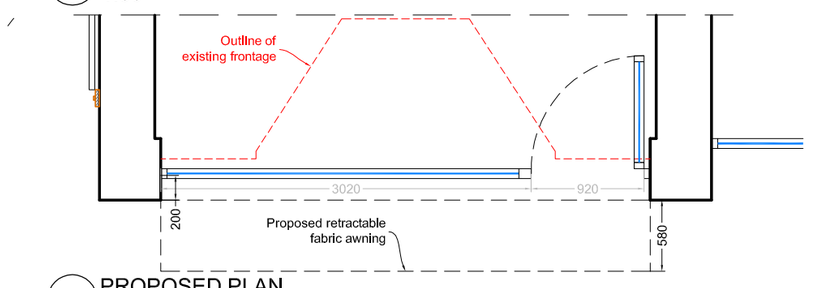

05 PROPOSED PLAN
1:50

0 0.5 1 2 3 m
scale 1:50

REVISION:	DATE:	NOTES:	BY:
A2	12.09.23	FRAME COLOUR ANTHRACITE ADDED	MD
A	10.06.23	DOOR LOCATION AMENDED	MD

Datseris Architecton Ltd
Residential and Commercial Architecture

79 Millers Road
Brighton BN1 5NQ

t: 07976923911
e: datseris.architecton@outlook.com
w: datserisarchitecton.com

Rebar Mahmoody
Tel: 07402838356
CLIENT:

20 Broadwater Street West
Worthing, BN14 9DA
PROJECT:

EXISTING AND PROPOSED FRONTAGE PLANS, SECTIONS AND ELEVATIONS
TITLE:

ISSUE DATE:	DRAWN:	CHECKED:	SCALE / SIZE:
15.11.2021	MD	--	1:50 @ A3

PROJECT No:	DRAWING No:	REVISION:	STATUS:
2118	010	A2	PLANNING