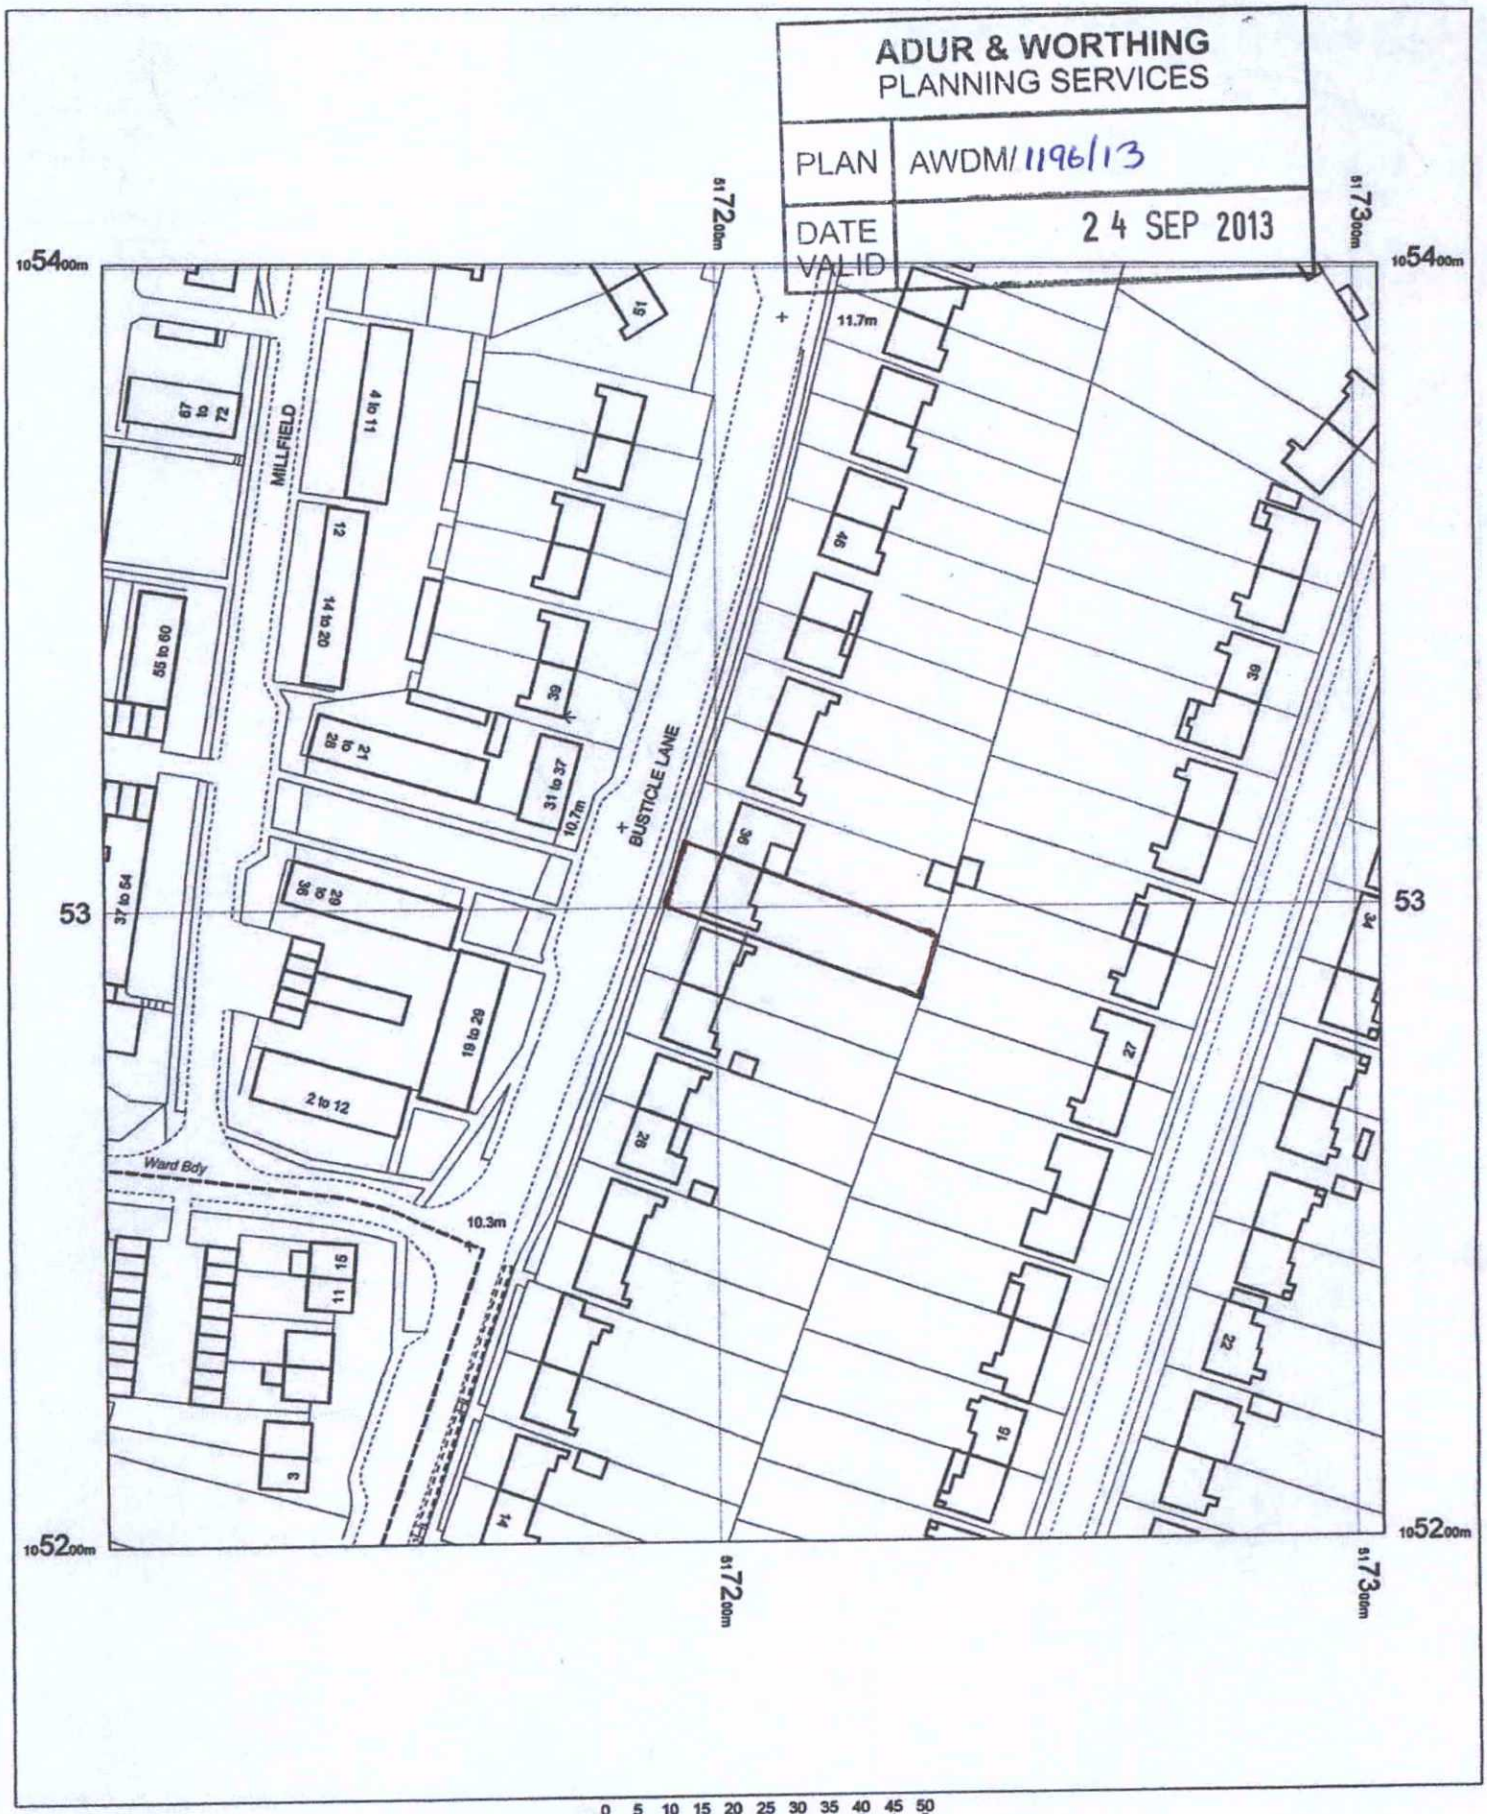

34 Busticle Lane
Sompting
Lancing
West Sussex
BN15 0DJ

OS Mastermap
18 September 2013, ID: CM-00258394
www.centremapslive.co.uk

1:1250 scale print at A4, Centre: 517204 E, 105301 N

©Crown Copyright. Licence no. 100010080

Mapping sourced from Ordnance Survey CENTREMAPSlive