ADUR & WORTHING
PLANNING SERVICES
PLAN | AWDM/ 1190/13
DATE VALID | 24 SEP 2013

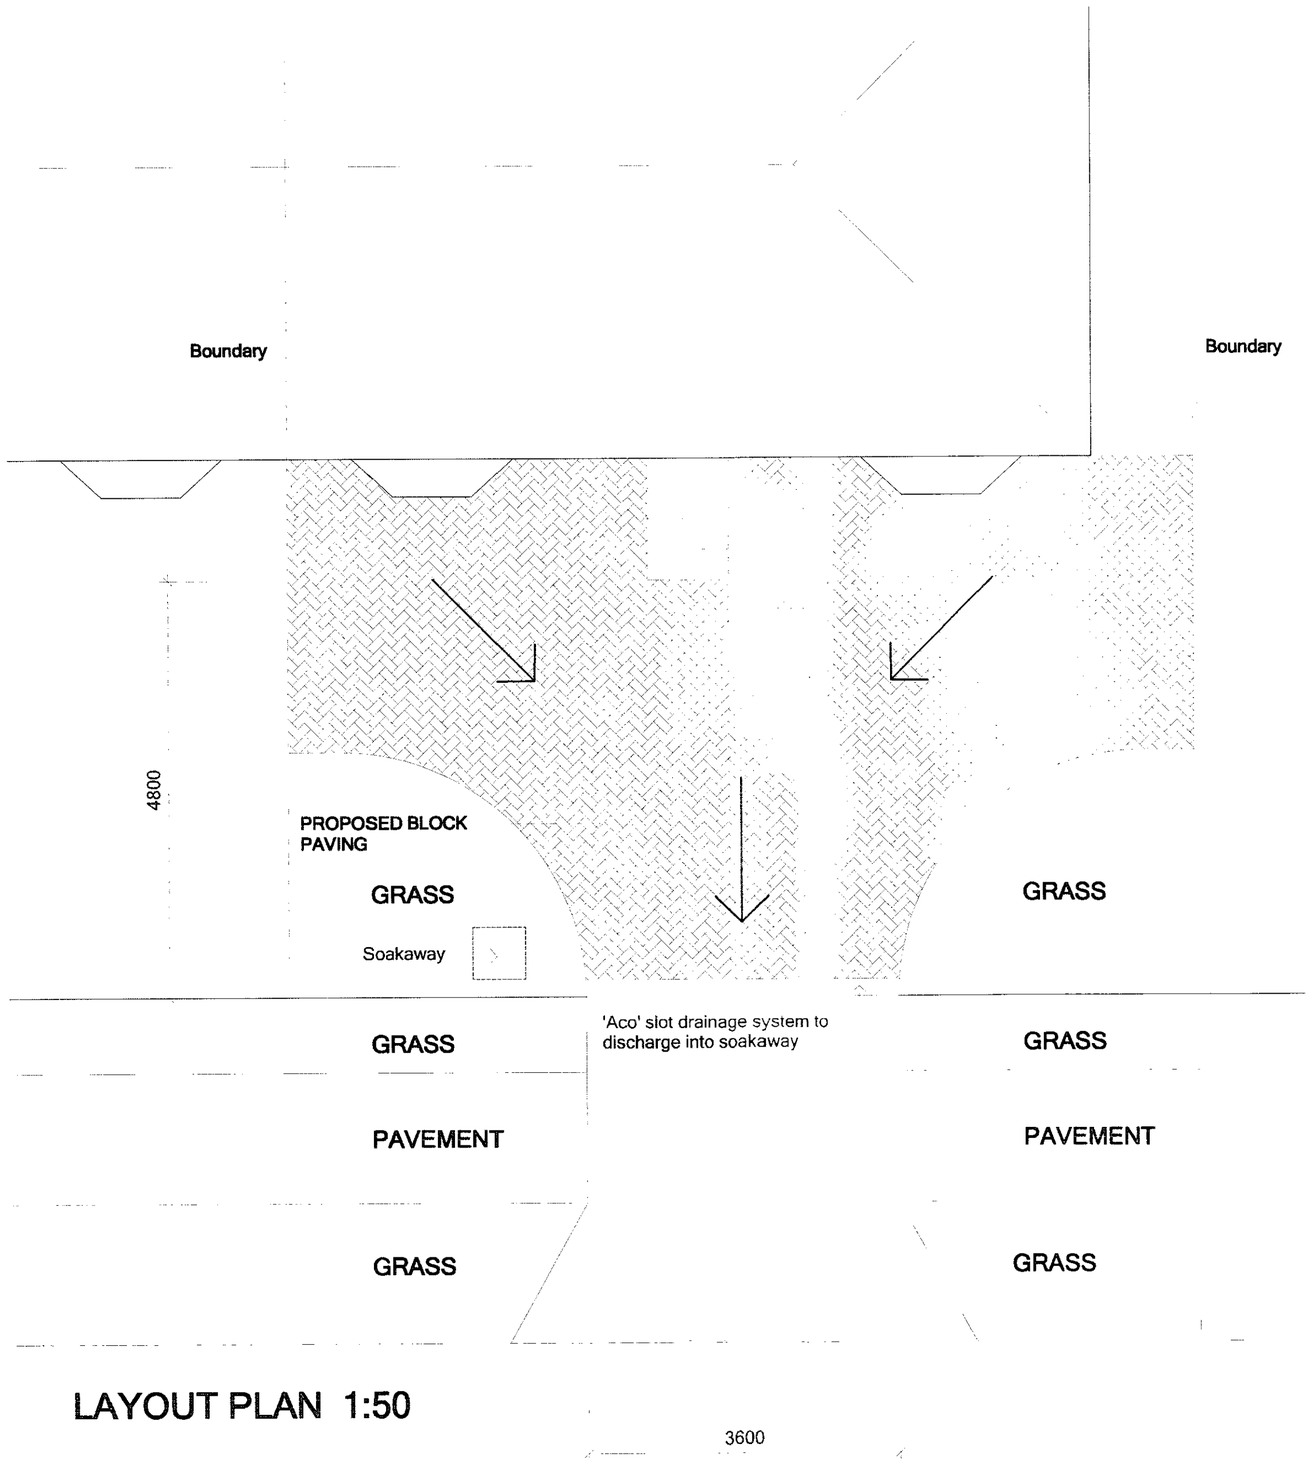

LAYOUT PLAN 1:50

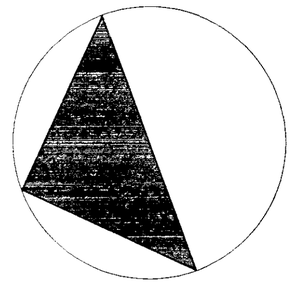

34

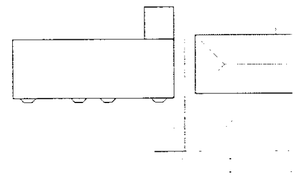

BUSTICLE LANE

BUSTICLE LANE

BLOCK PLAN 1:500

ARW Design

DRAWING No: 8321/1

REVISION: 0

DRAWING TITLE: PROPOSED LAYOUT PLAN & BLOCK PLAN

SCALE: AS NOTED @ paper size A2

CLIENT: M. THORTON

DATE: SEPTEMBER 2013

PROJECT: PROPOSED VEHICLE CROSSOVER

DRAWN: ARW

LOCATION: 34, BUSTICLE LANE, SOMPTING, BN15)DJ

ARW Design, 89, SOUTH STREET, TARRING, WORTHING, WEST SUSSEX, BN14 7ND, T: +44(0)1903234197 M: +(0)7771851222 E: Arweeden1@aol.com
THIS DRAWING REMAINS THE COPYRIGHT OF ARW Design AND SHALL NOT BE COPIED IN ANY FORMAT WITHOUT SPECIFIC APPROVAL IN WRITING.