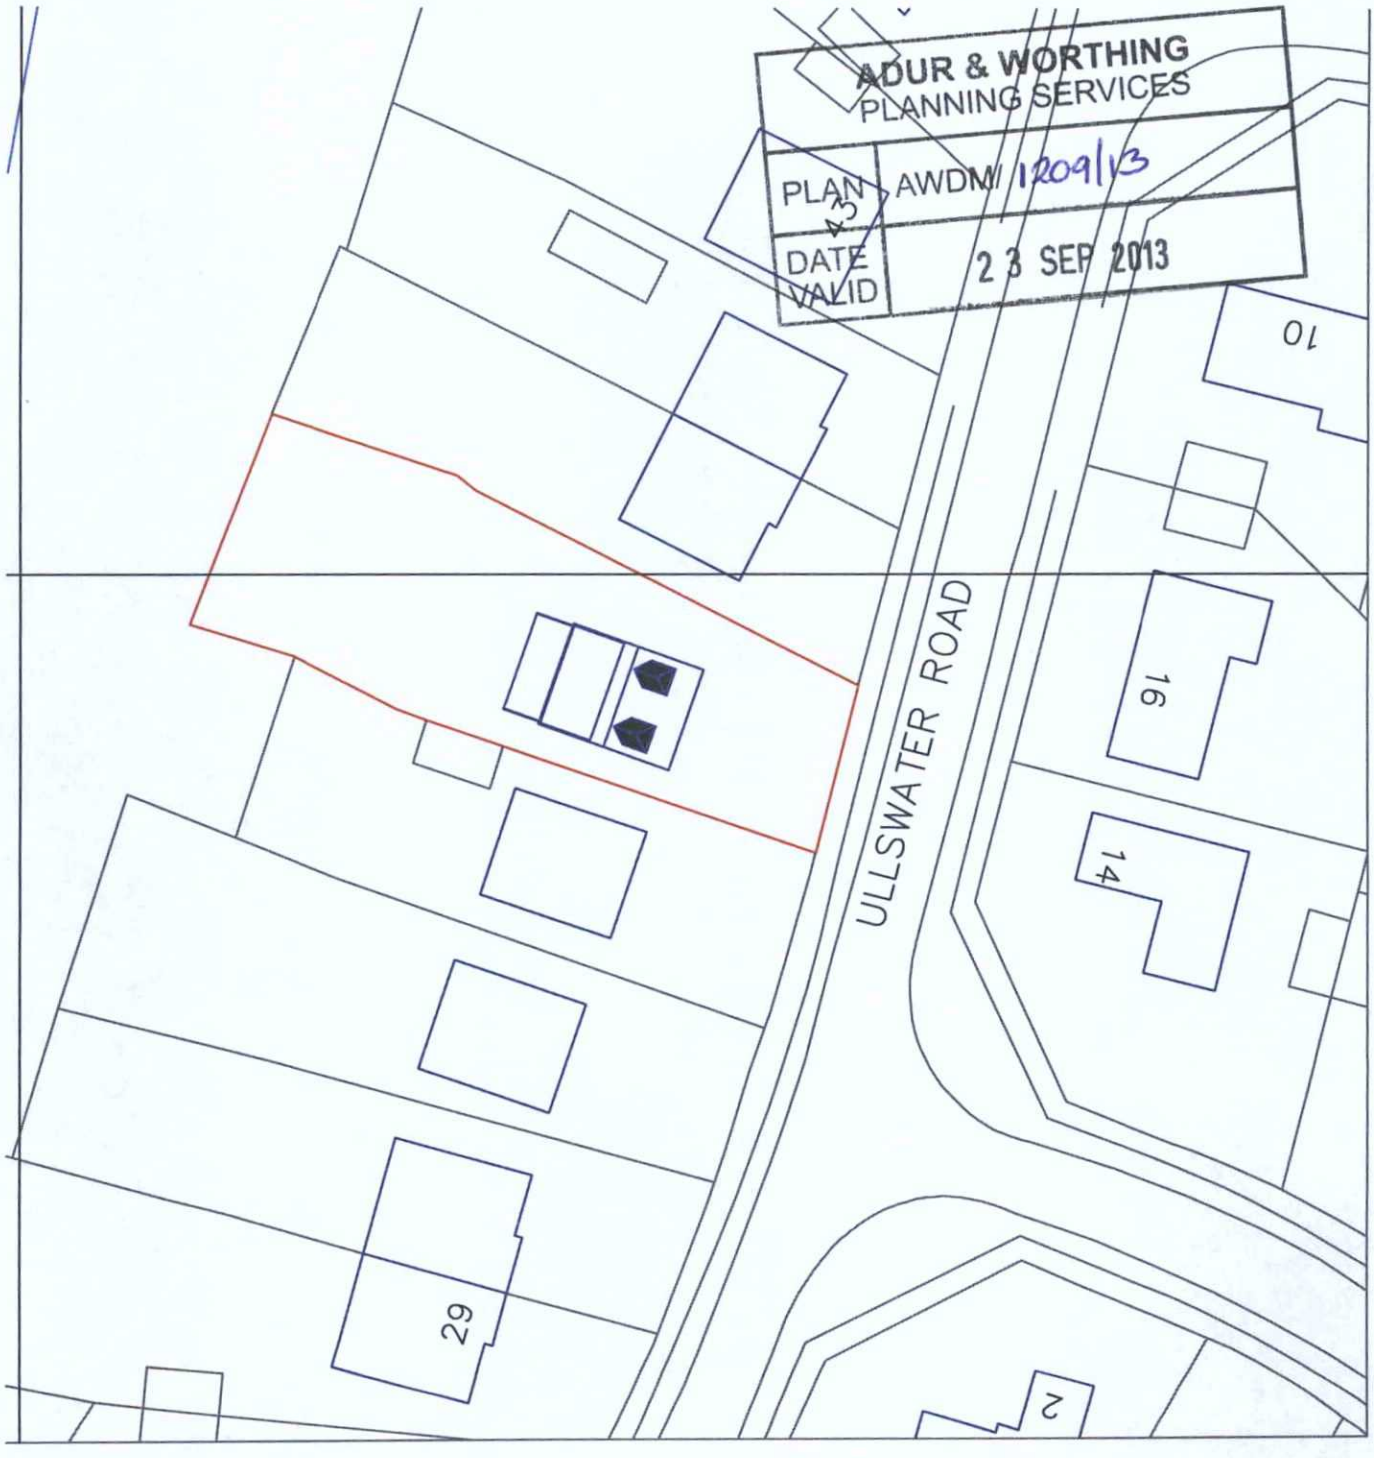
ADUR & WORTHING
PLANNING SERVICES
PLAN
AWDM/1209/13
DATE VALID
23 SEP 2013
ULLSWATER ROAD
10
16
14
29
2
0
20
40
60
80
N
Metres
37 Ullswater Road
Sompting
Block Plan 1:500