


NOTES:

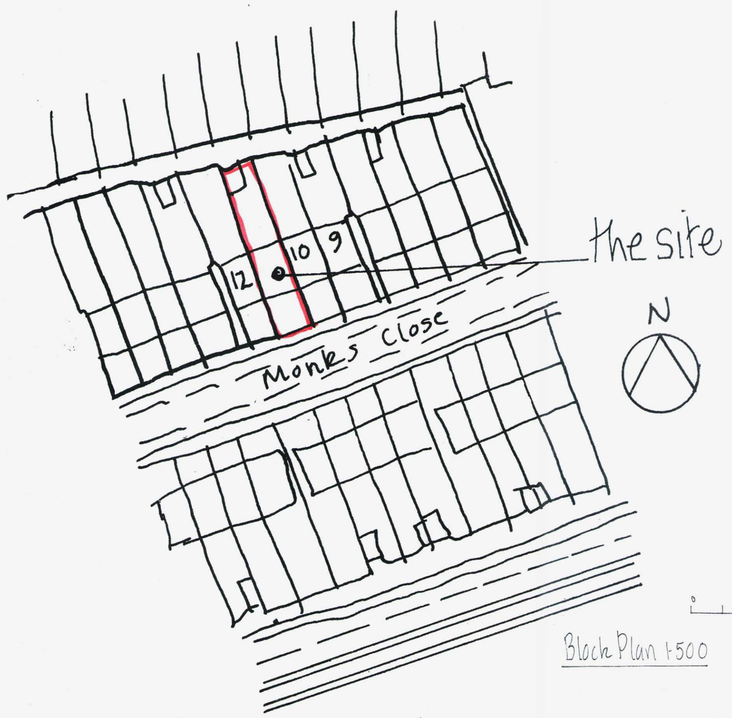


Block Plan 1:500

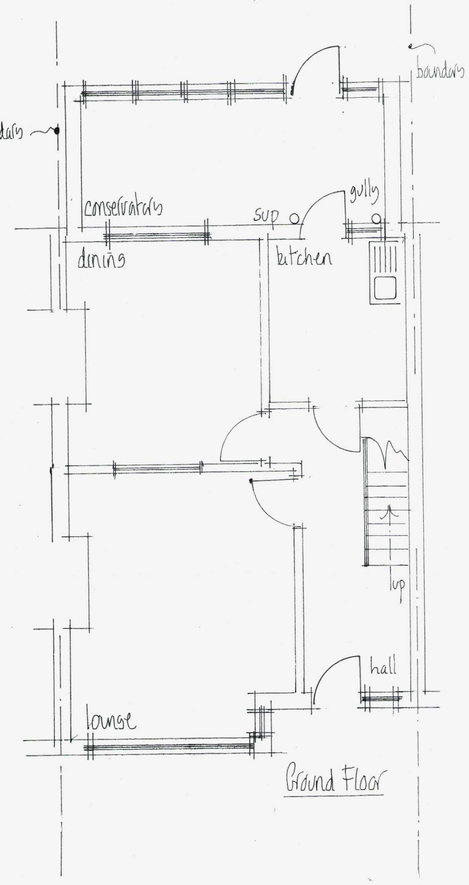


Ground Floor

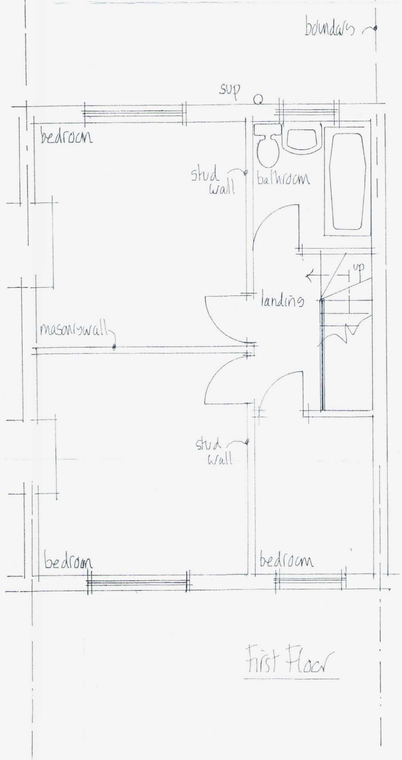


First Floor

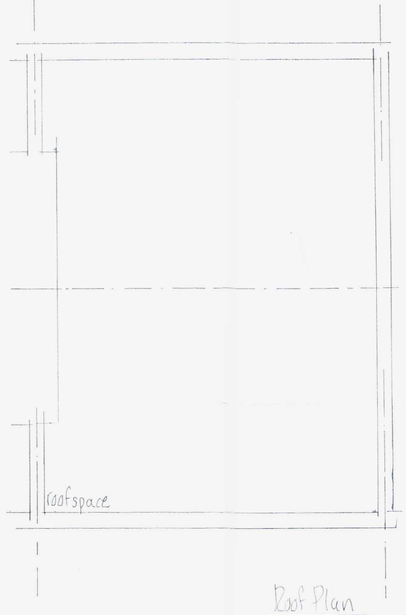


Roof Plan

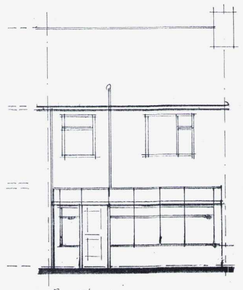

Rear Elevation

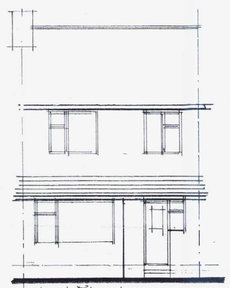


Front Elevation

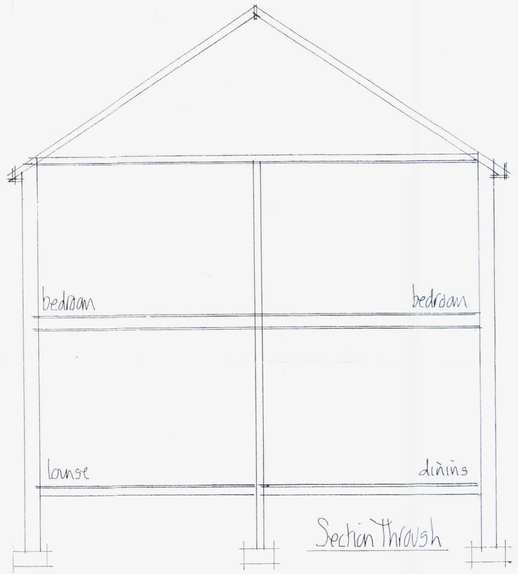

Section Through

1:100 METRES

1:50 METRES

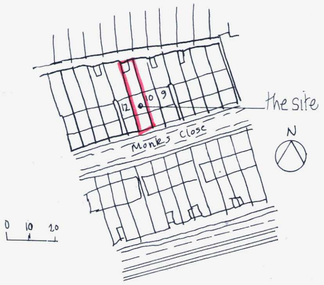

Site Location Plan 1:1250

ADUR & WORTHING PLANNING SERVICES
PLAN AWDM/0737/12
DATE VALID 14 JUN 2012

A		
	Date	Revisions

© copyright

Mel Humphrey
MRICS MBEng
39 Northease Drive
Hove
East Sussex BN3 8PQ
Mob. 07701055182
Email. mel_humphrey_uk@yahoo.co.uk

Drawing Title

11 Monks Close, Lancing

Existing Details

Scale 1:50, 1:100

Date May 12 | Drawn by mjh

A1 sized drawing

Drg No. | Rev.

A PRODUCT OF THE UNO RANGE-ARCHITECT CAT. No 7311

594 x 841mm A1