

ADUR & WORTHING PLANNING SERVICES	
PLAN	AWDM/ 0582/12
DATE VALID	15 JUN 2012

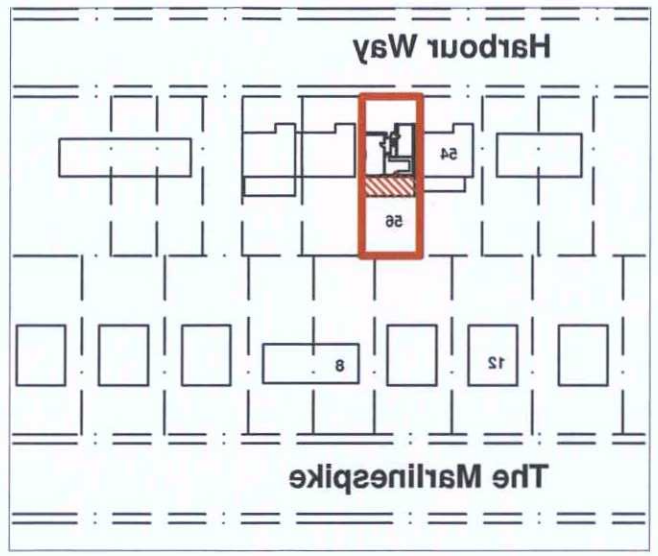

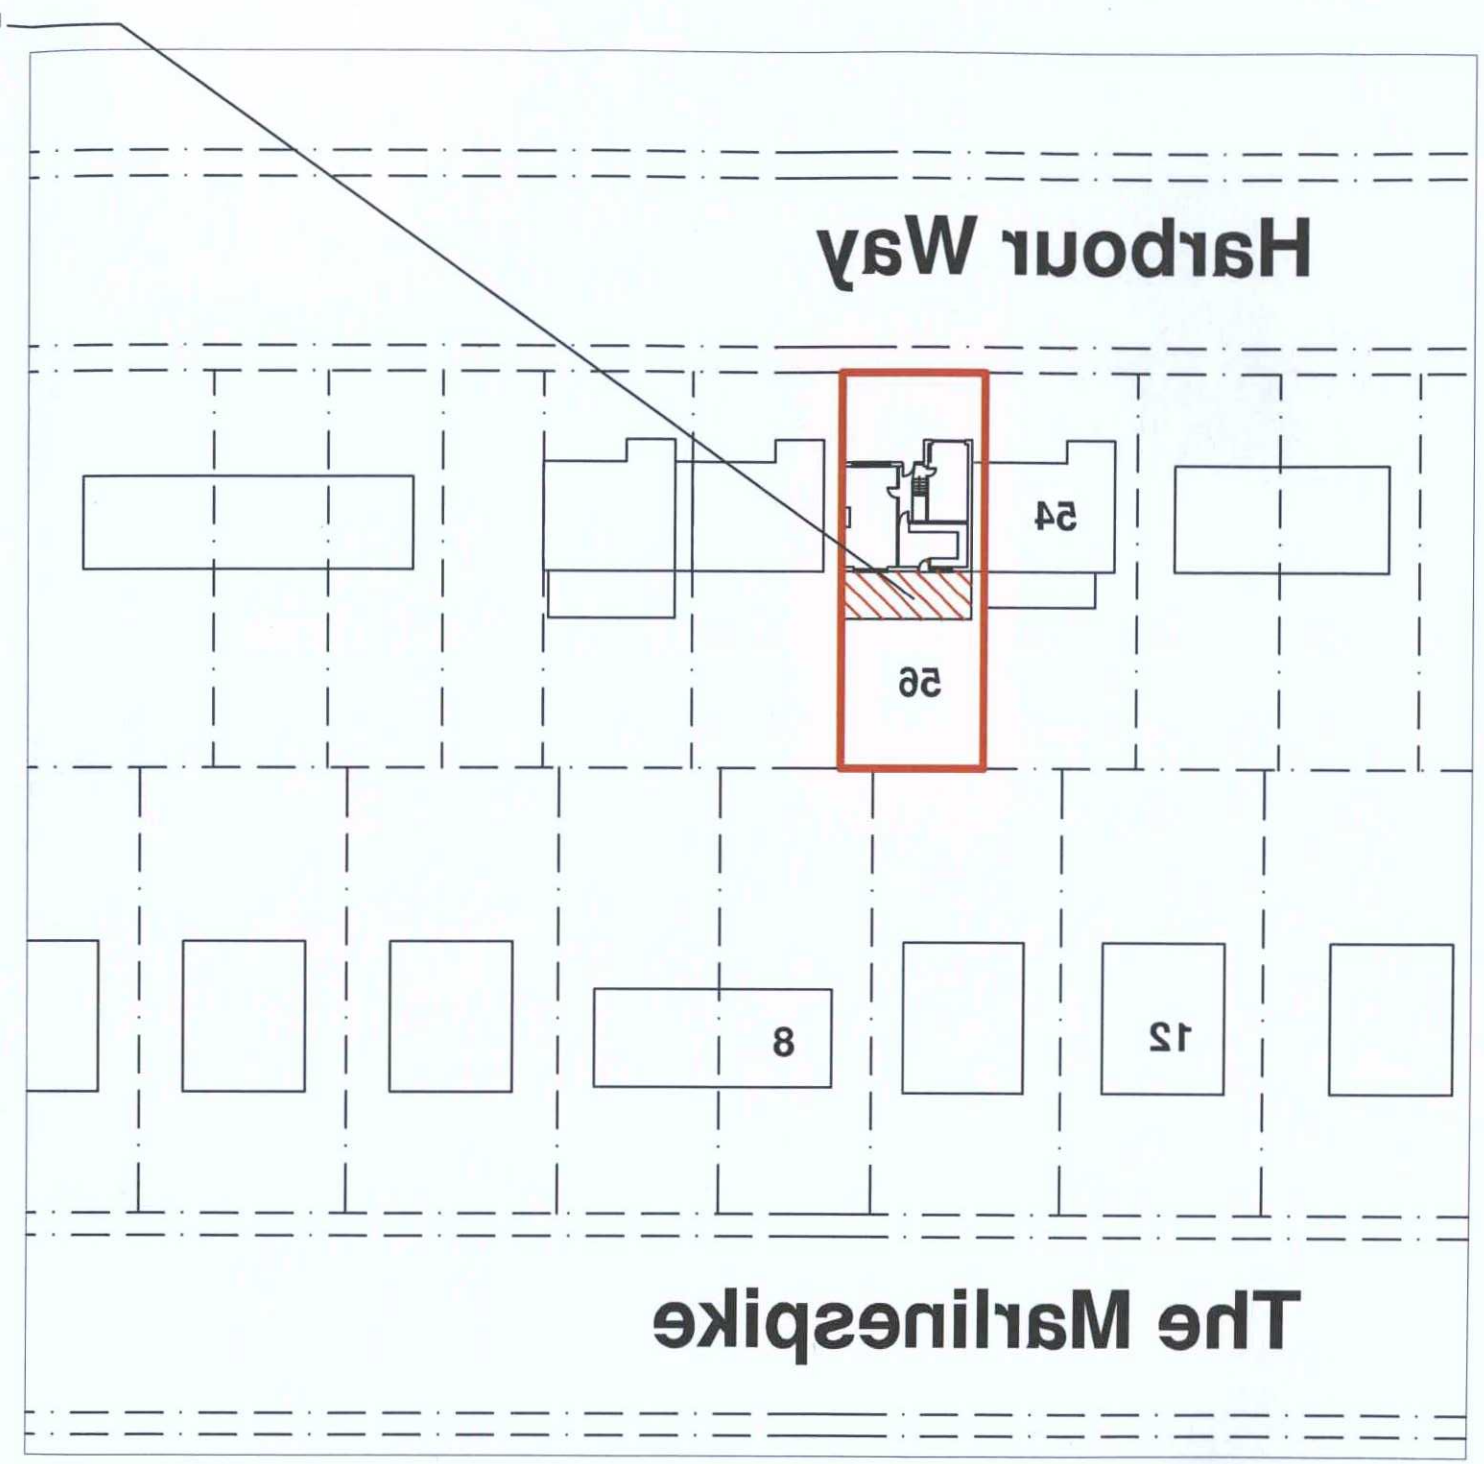

Location Plan 1:1250

1:1250 Scale Bar
10m 20m 30m 40m 50m

BLOCK PLAN 1:500

1:500 Scale Bar
10m 20m 30m 40m

Note: All dimensions to be checked on site.

Client: Mr S Batten

Scale: 1:500,1:1250 @ A3 paper size

Date: 27.4.2012 Drawn: BW

Drg. No. 03 Rev'n

Project:
Proposed rear extension at:
56 Harbour Way
Shoreham Beach
Sussex

Title:
BLOCK & Location PLAN

Copyright of:

Architectural & Planning Services
15 West Street
Shoreham By Sea
West Sussex
BN43 5WF

01273 441009 (after 6pm)
07858899101
e-mail: benwhitby15@yahoo.co.uk