

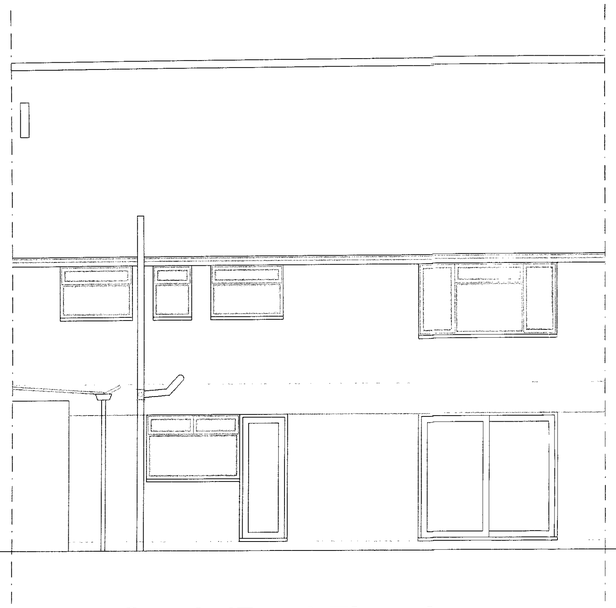



South (Rear) Elevation

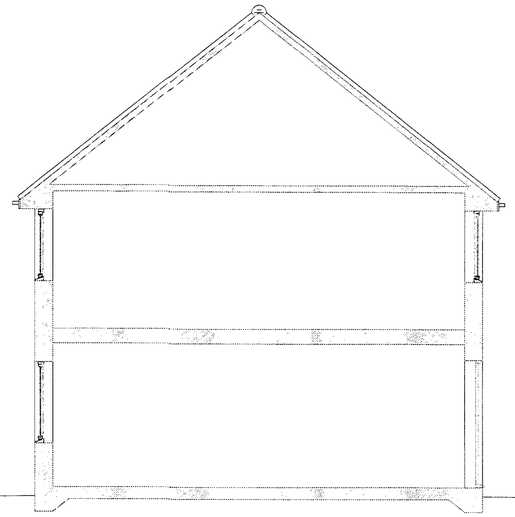


West (Side) Elevation

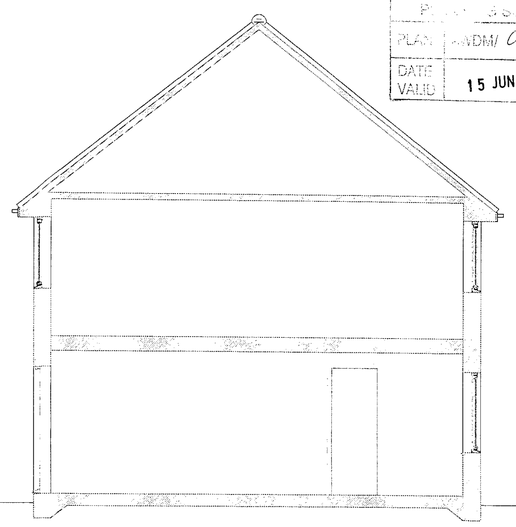

East (Side) Elevation

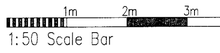

1:50 Scale Bar

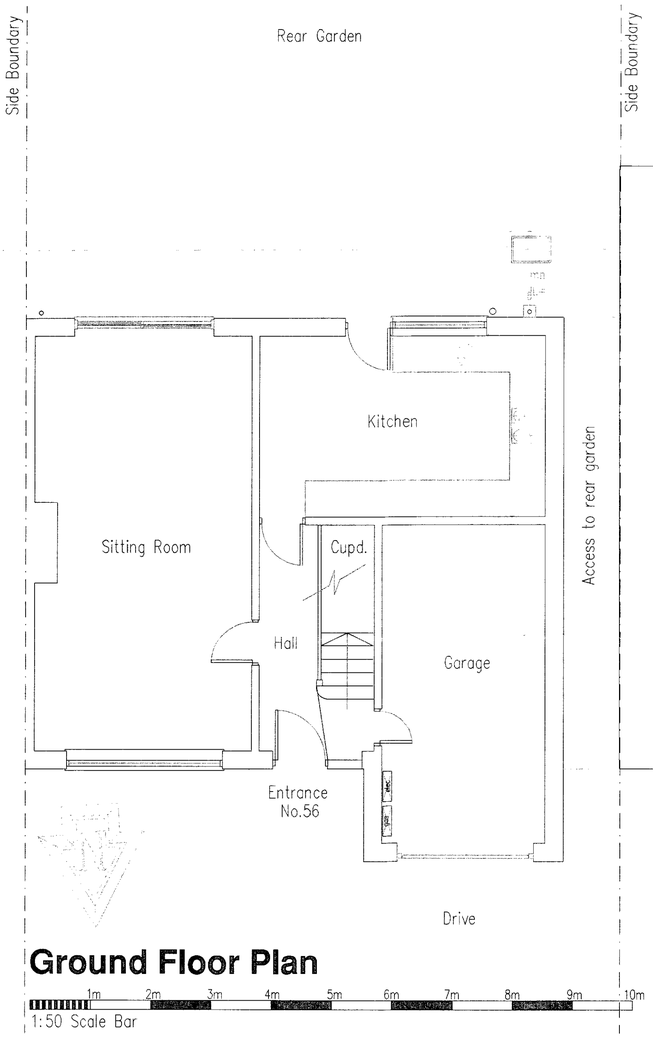

Ground Floor Plan

1:50 Scale Bar

PLANNING
PLANS ASSESSED
PLAN No. LW/DM/0582/12
DATE VALID 15 JUN 2012

DO NOT SCALE FROM THIS DRAWING
AS PHOTOCOPIES WILL BE SUBJECT TO DISTORTION
DRAWINGS TO BE READ IN CONJUCTION WITH ALL OTHER ARCHITECT'S & STRUCTURAL ENGINEER'S CONTRACT DRAWINGS & SPECIFICATIONS.
ANY DISCREPANCIES MUST BE BROUGHT TO THE ATTENTION OF THE ARCHITECT IMMEDIATELY.
THE CONTRACTOR MUST VERIFY ALL DIMENSIONS BY SITE MEASUREMENT BEFORE ORDERING MATERIALS OR MANUFACTURING COMPONENTS.
SUBSTITUTE MATERIALS & PRODUCTS TO THOSE NAMED WILL BE ACCEPTABLE IF PROVEN TO BE OF EQUAL OR HIGHER PERFORMANCE AND NOT IN CONFLICT WITH OTHER ELEMENTS.

Project:

Proposed Rear Single Storey Extension At:
56 Harbour Way
Shoreham Beach
Shoreham By Sea West Sussex
BN43 5HG

Drawing title:

Plans & Elevations As Existing

Client: Mr Steve Batten

Copyright of:
Architectural & Planning Services
15 West Street
Shoreham By Sea
West Sussex
BN43 5WF
bjw
01273 441009 (after 6pm)
07856899101
e-mail: benwhitby15@yahoo.co.uk

Scale: 1:50	Paper size: A1
Date: 27.4.2012	Drawn: BJW
Drg. No. 01	Rev'n