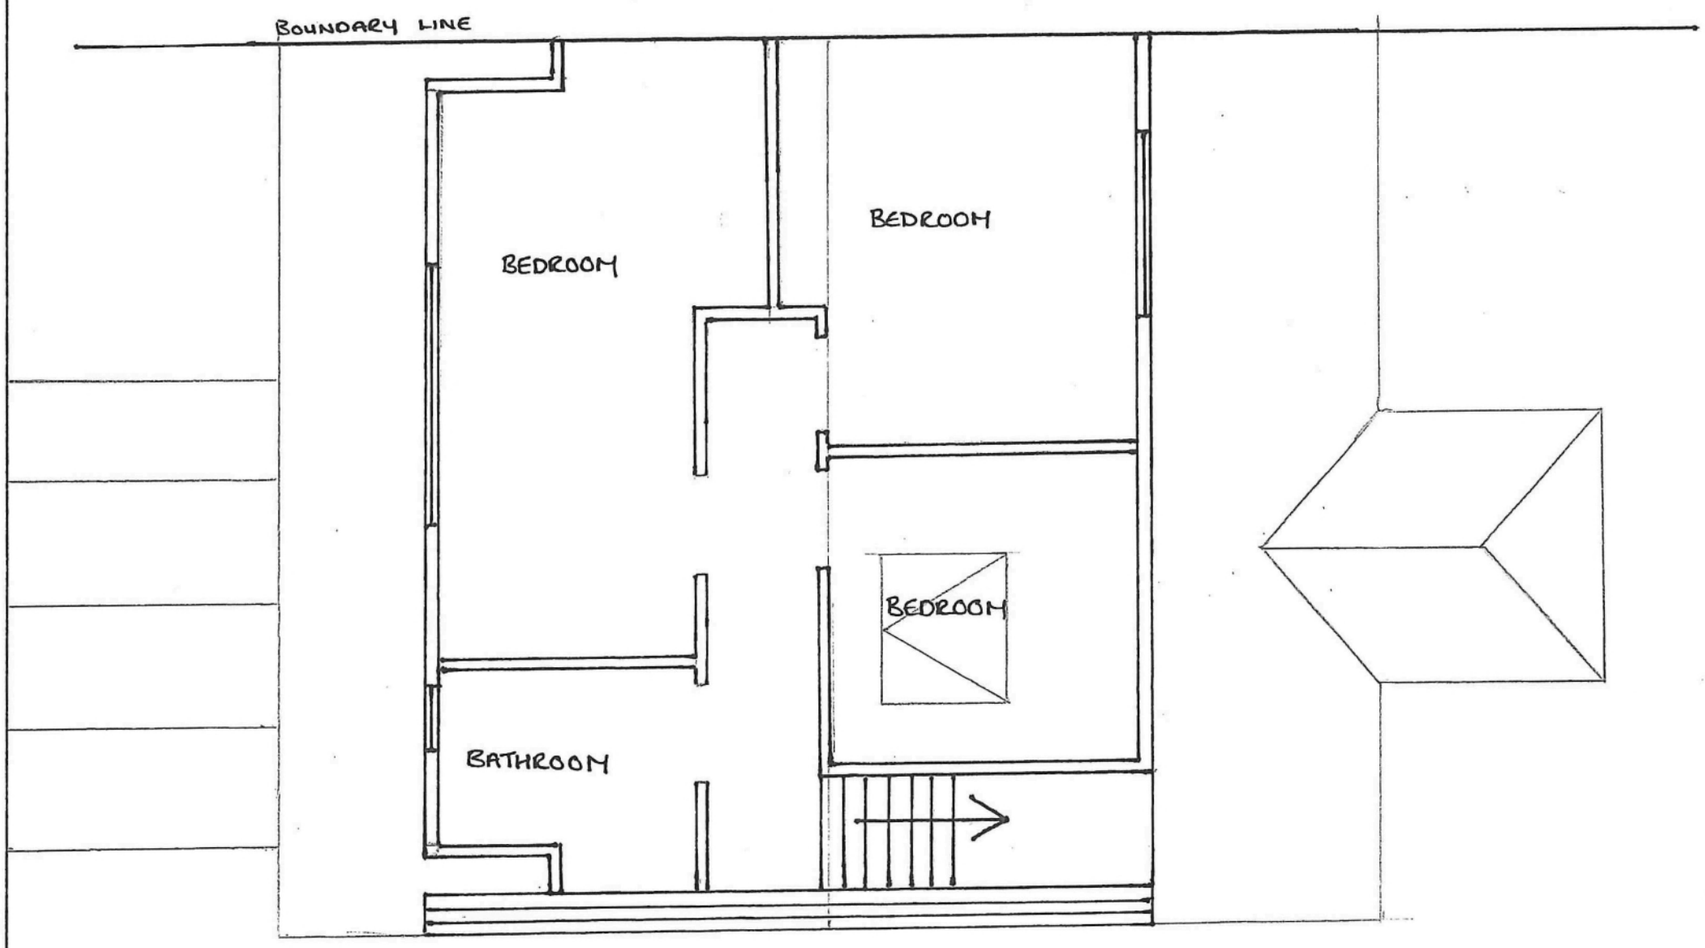

BOUNDARY LINE

EXISTING FIRST FLOOR PLAN (REVISED)

11 ARNSIDE CLOSE, BN15 9TR

A - ROOF LIGHT POSITION ADDED - 03|04|24

- PORCH ROOF LOCATION ADDED - 03|04|24

- SUN ROOM ROOF LOCATION ADDED - 03|04|24

N

DATE - APRIL 2024

DRAWING Nº - 003

REVISION - A

SCALE 1:50 @ A3.

0 1 2 3

M