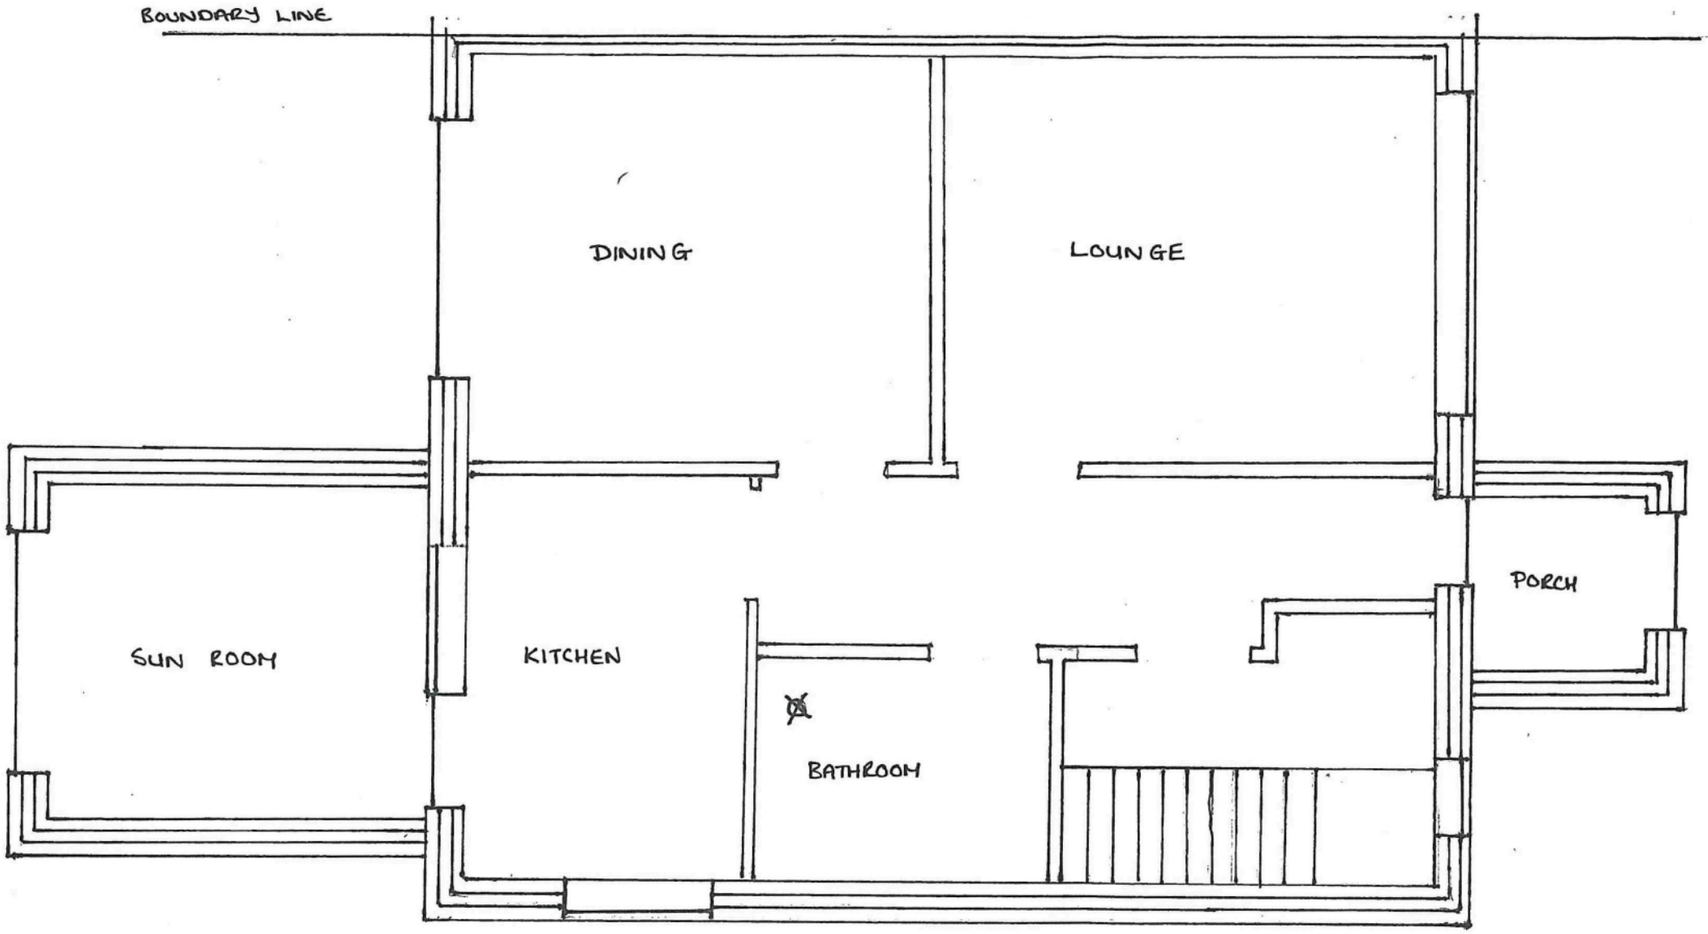

EXISTING FLOOR PLAN. (REVISED)

11 ARNSIDE CLOSE, BN15 9TR

A - BATHROOM VENT LOCATION ADDED - 03/04/24.

N

DATE- APRIL 2024

REVISION - A

DRAWING No.- 001

SCALE 1:50 @ A3

0 1 2 3M