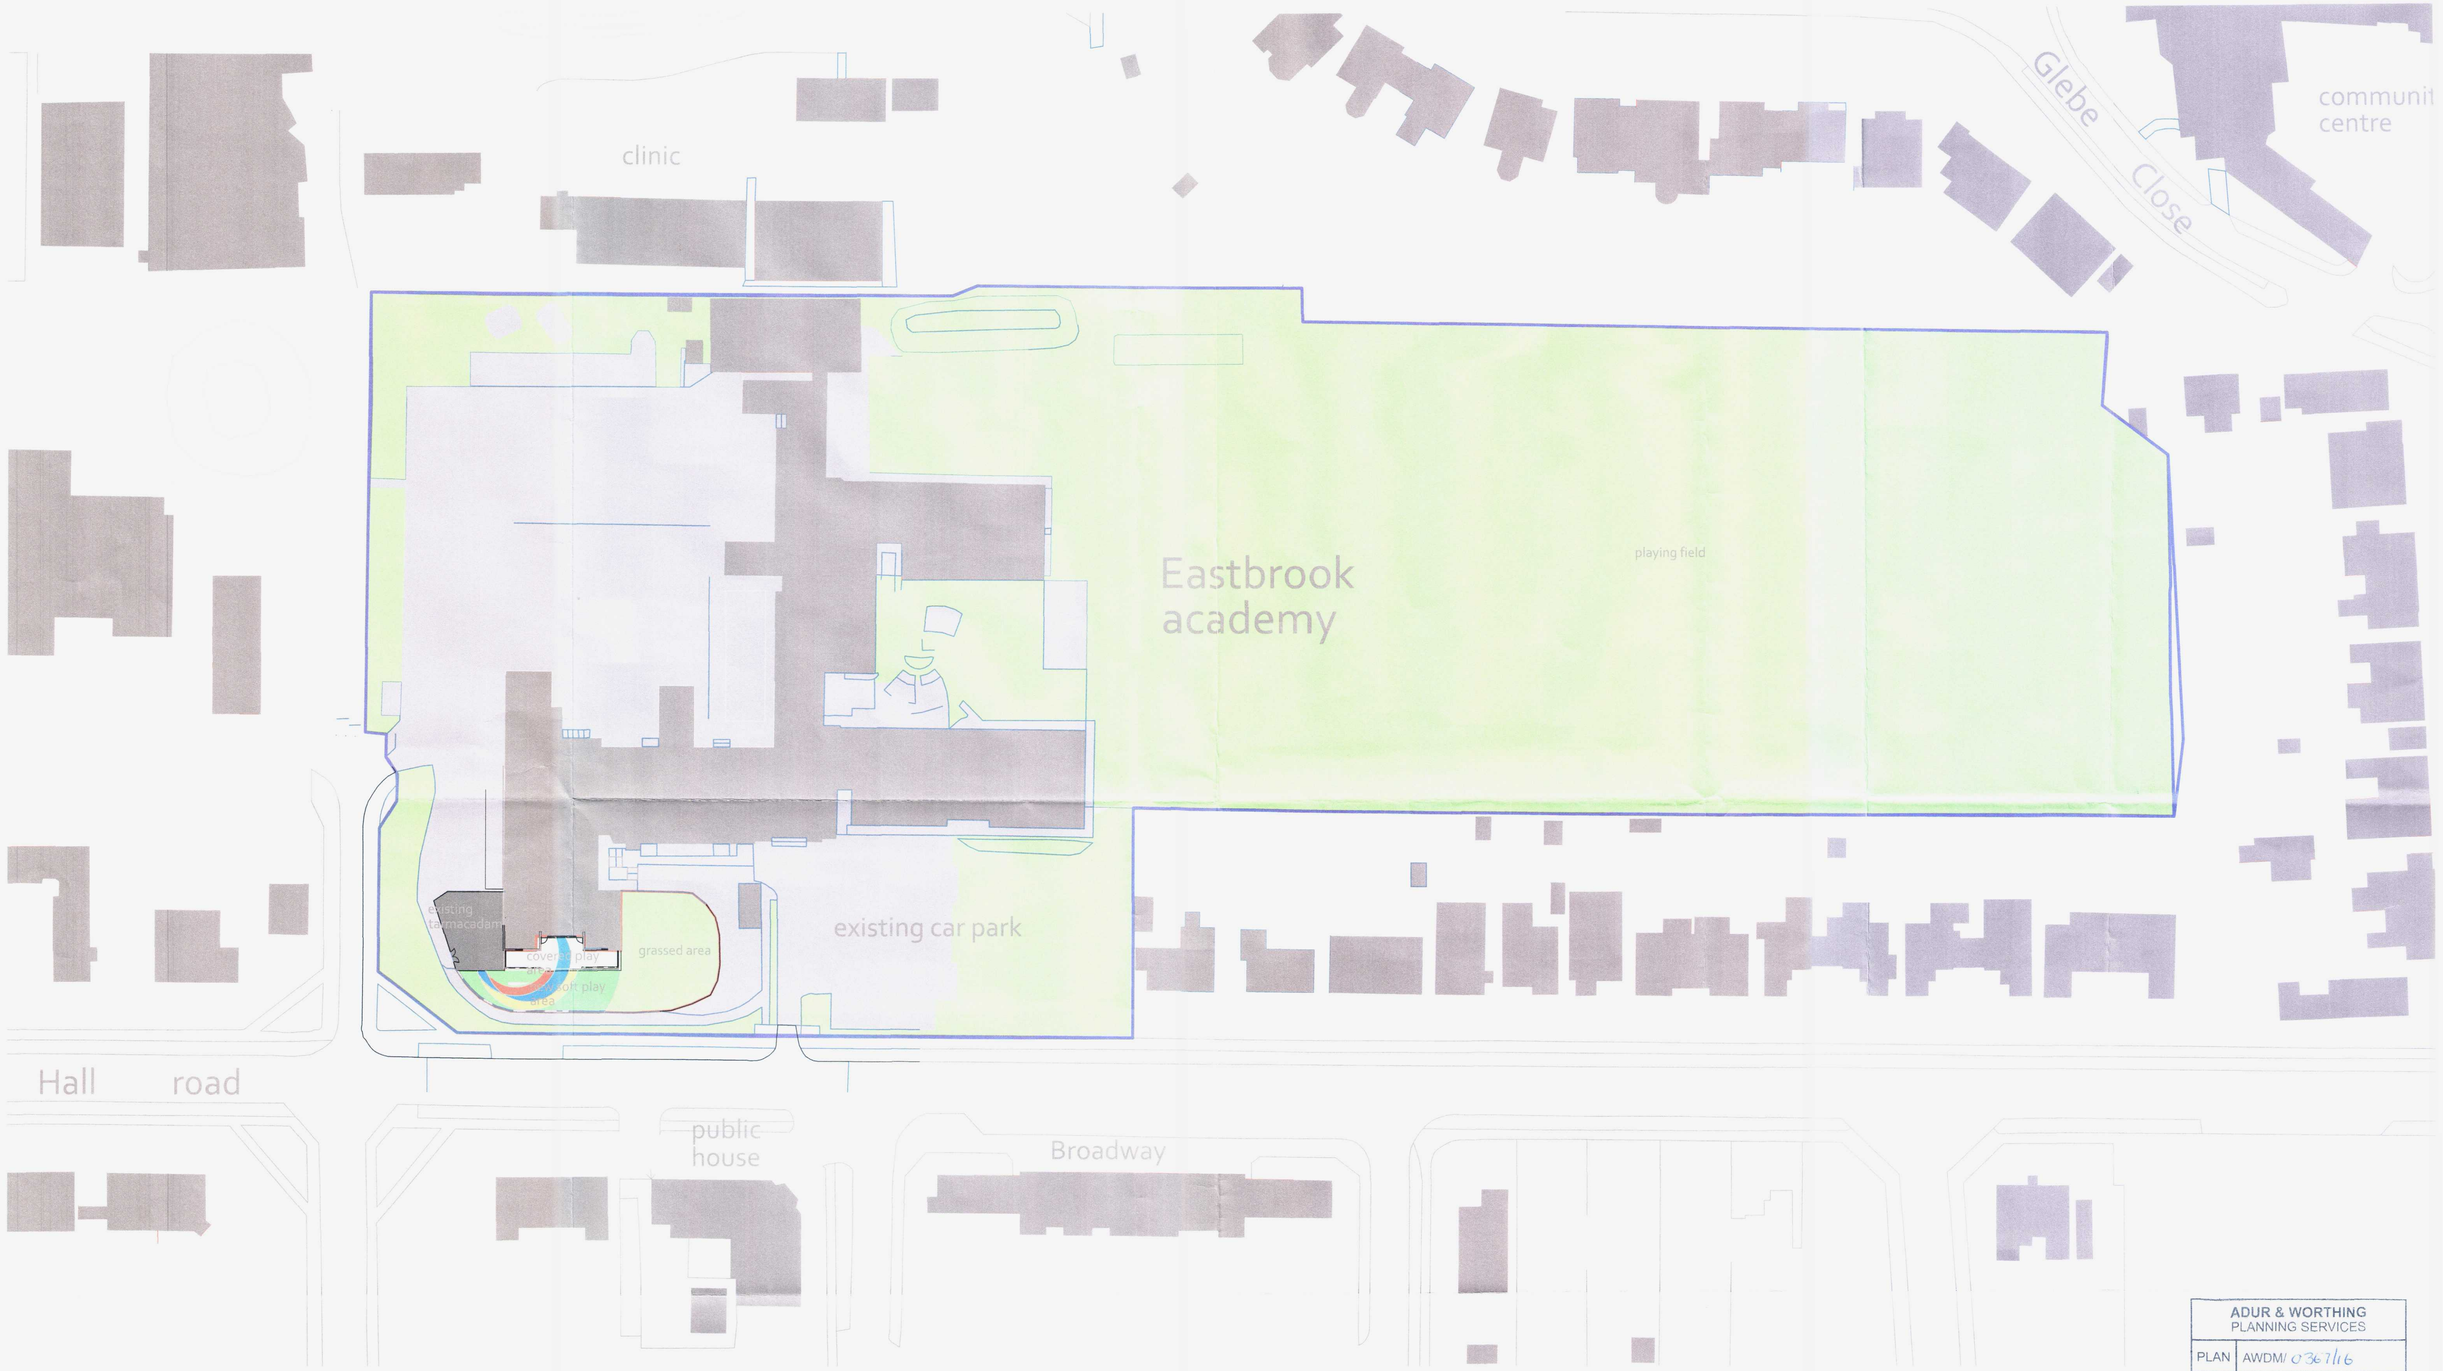

site plan 1:500

0 20 40 60 80
Metres

N

ADUR & WORTHING
PLANNING SERVICES

PLAN	AWDM/ 0367/16
DATE VALID	17 MAR 2016

REAch2 INSPIRATION ltd
Scientia Academy
Mona Road
Burton-on-Trent
DE13 0UF
tel: 01283 881117
web: www.reach2.org

Proposed alterations to canopy and play area
at Eastbrook Primary Academy,Southwick,Brighton

site plan proposed	0030r2i-04
planning	March 2016
1:500	JS