4a southdownview way bn14 8nq

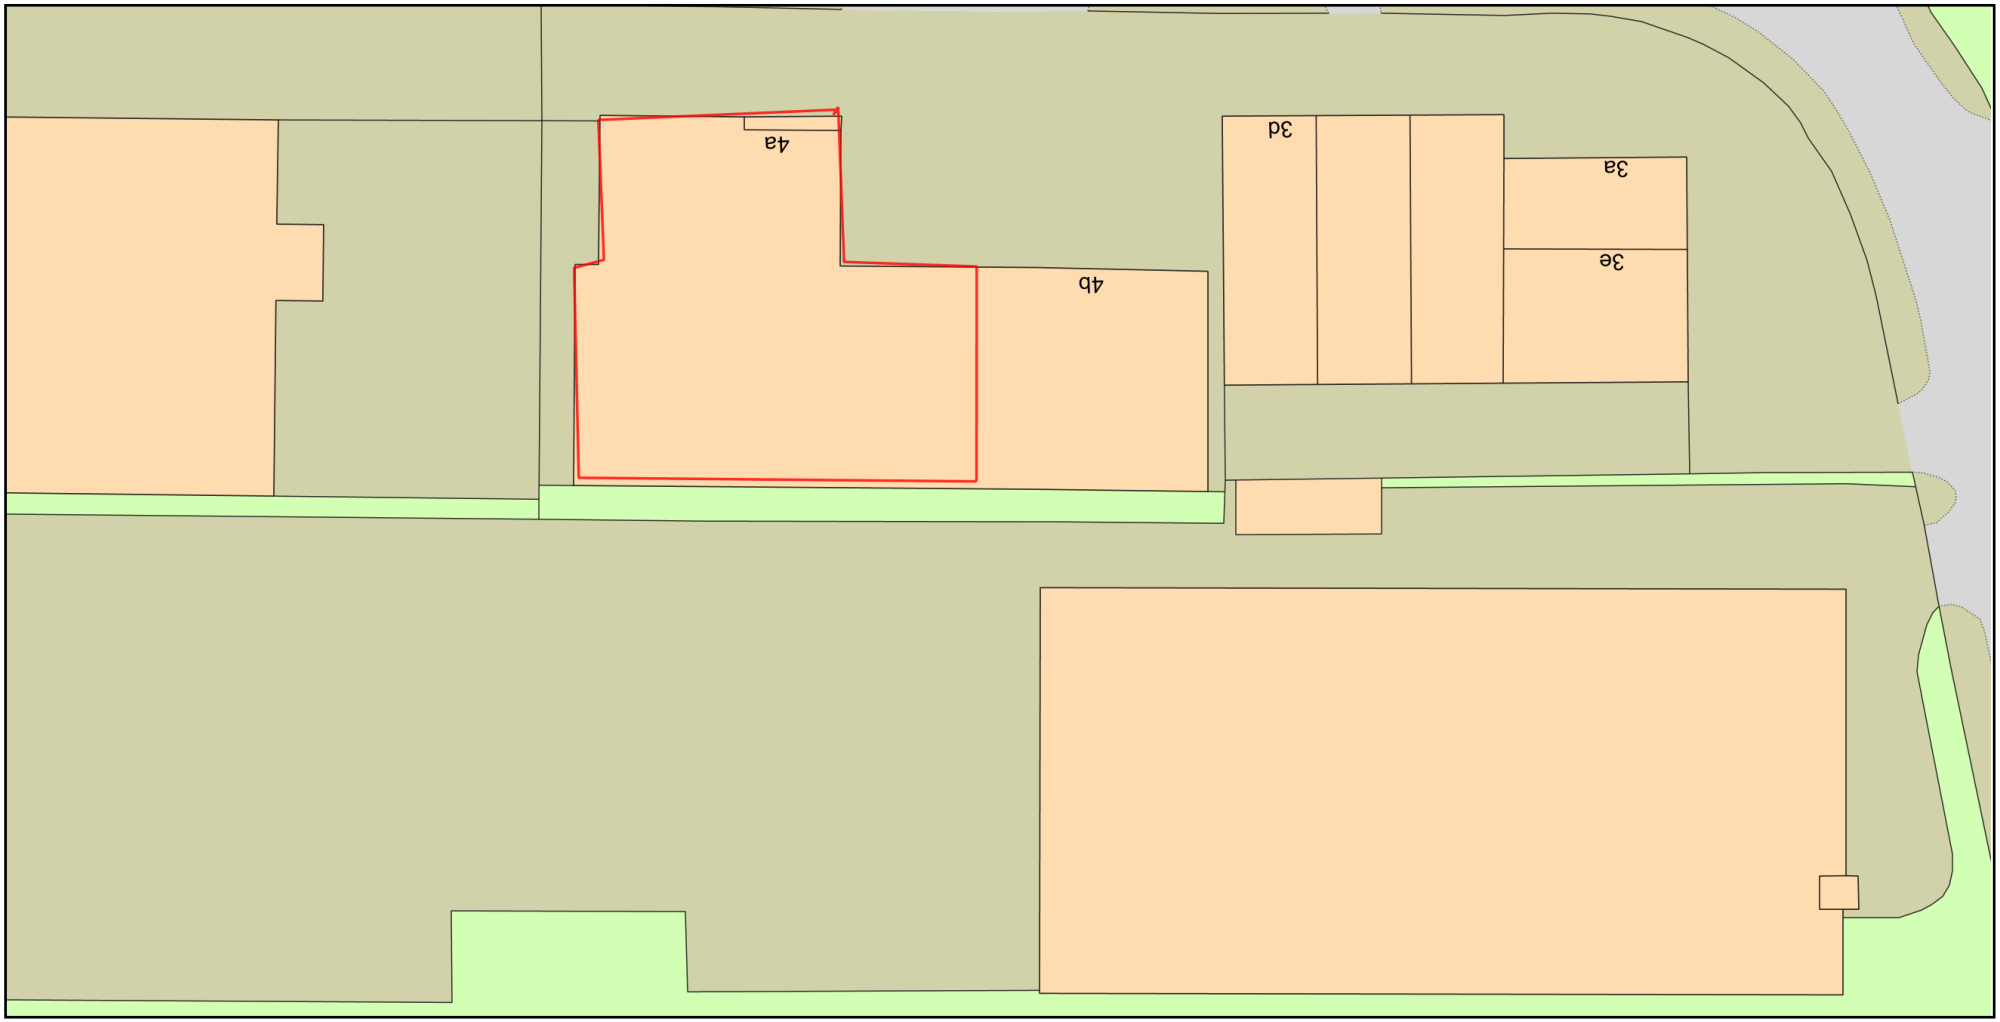

0 20

Metres

N

ReQuestaPlan

Plan Produced for: Kis Autocentres

Date Produced: 20 Nov 2023

Plan Reference Number: TQRQM23324144656302

Scale: 1:500 @ A4

© Crown copyright and database rights 2023 OS 100042766