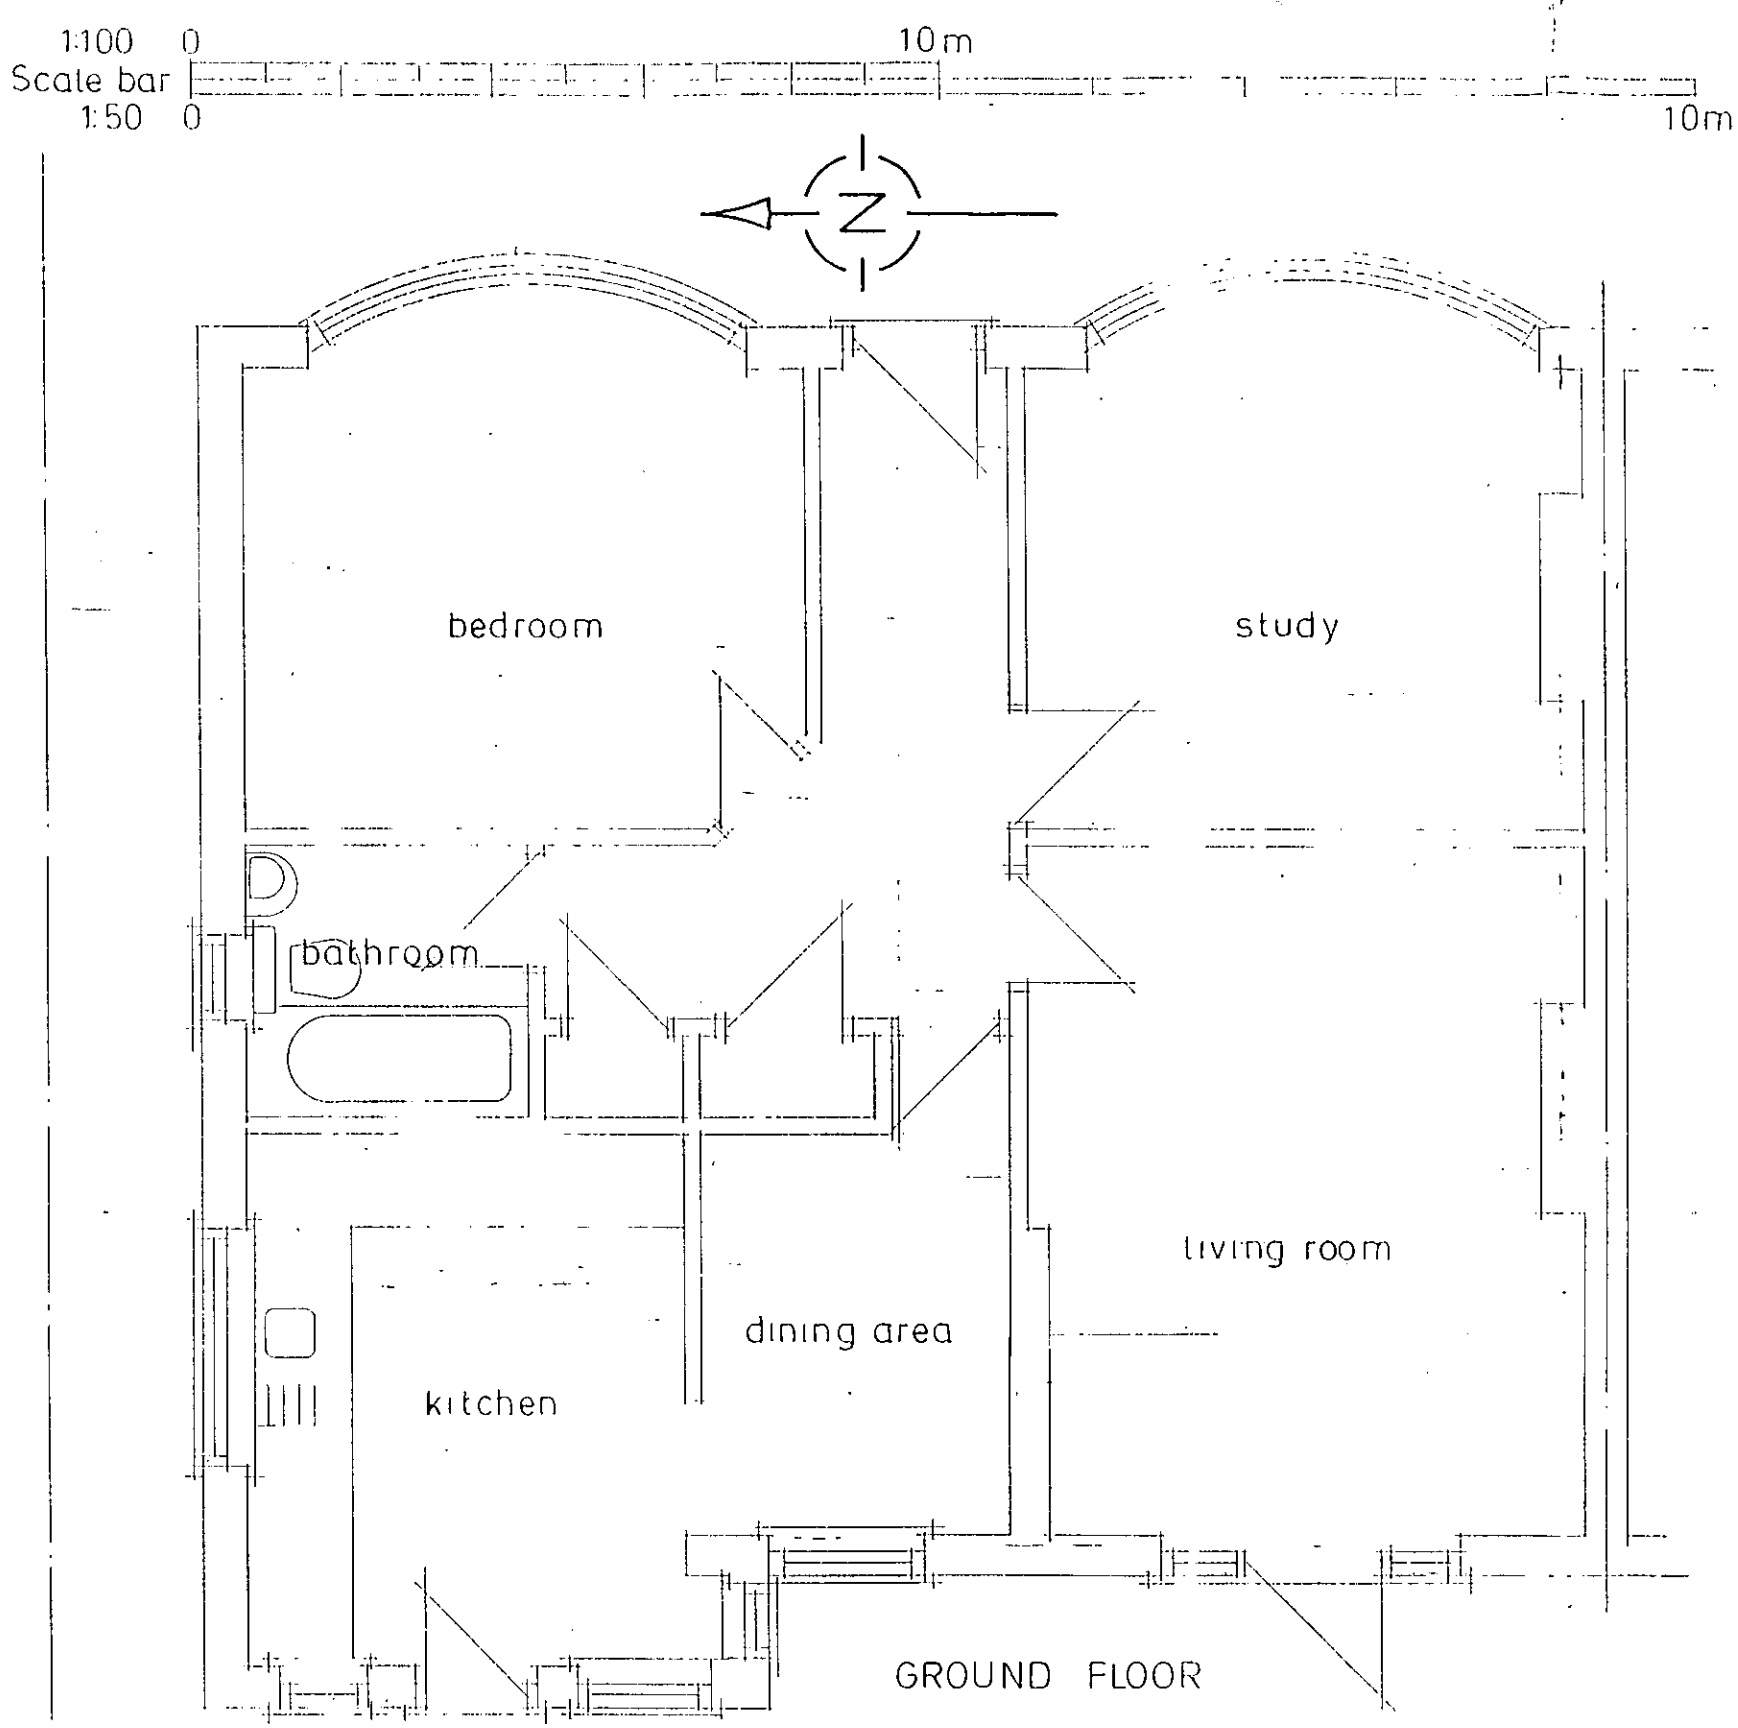

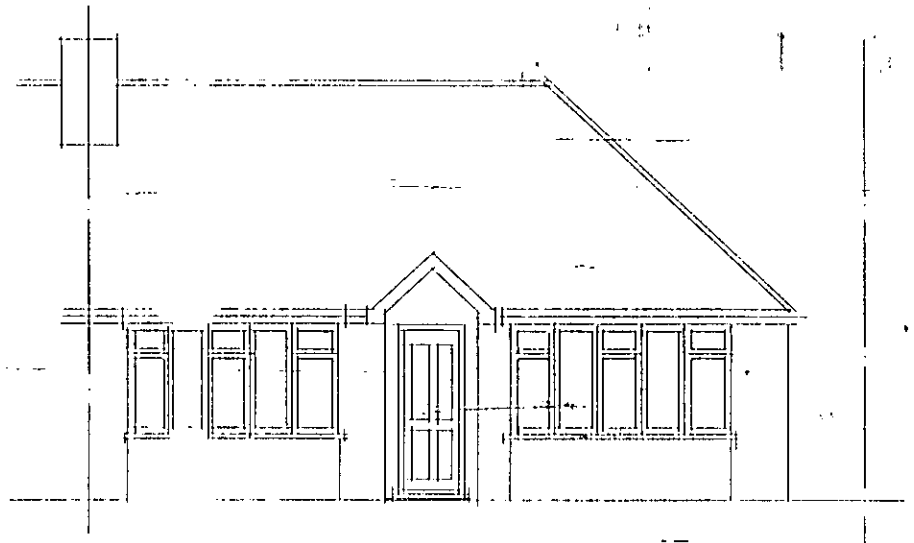

PLANNING SERVICES
PLAN AWDM/0276/12
DATE VALID 01 MAR 2012

Existing Layout
26 Springate Road
Southwick
Scale 1:50 1:100
Drng no 432/02

