


1:100 0 10m
Scale bar
1:50 0 10m

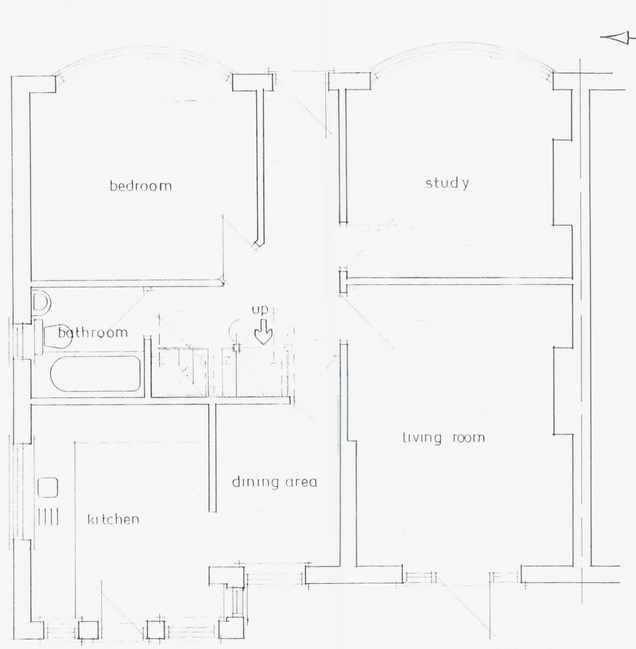


Ground Floor

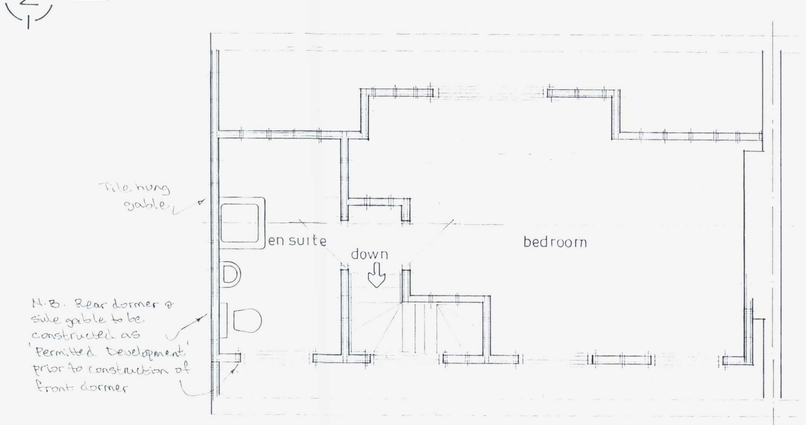


First Floor

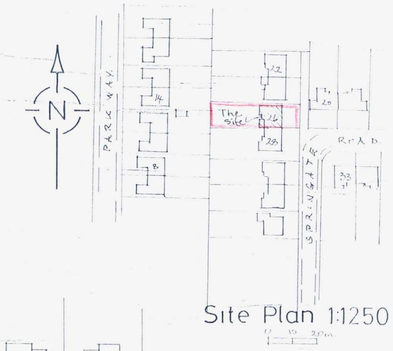


Site Plan 1:1250

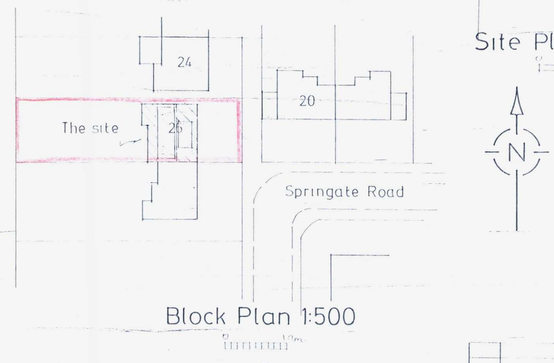


Block Plan 1:500

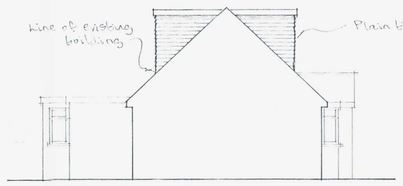

south elevation

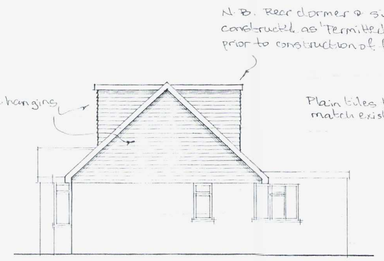

north elevation

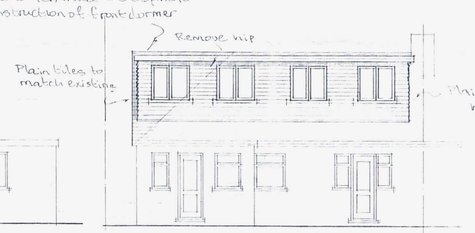

west elevation



east elevation

A 19.10.12 Dimensions Added
Date Revisions

© copyright

ADULT & COMMUNITY PLANNING & HOUSING
APP. NO. ANTM/02/76112
DATE VALID 01 MAR 2012

Client
Mr & Mrs. A. Mair

Job Title
Roof Conversion

Drawing Title
26 Springate Road
Southwick

Scale 1:50 1:100

Date

Drg No 432/01 Rev A