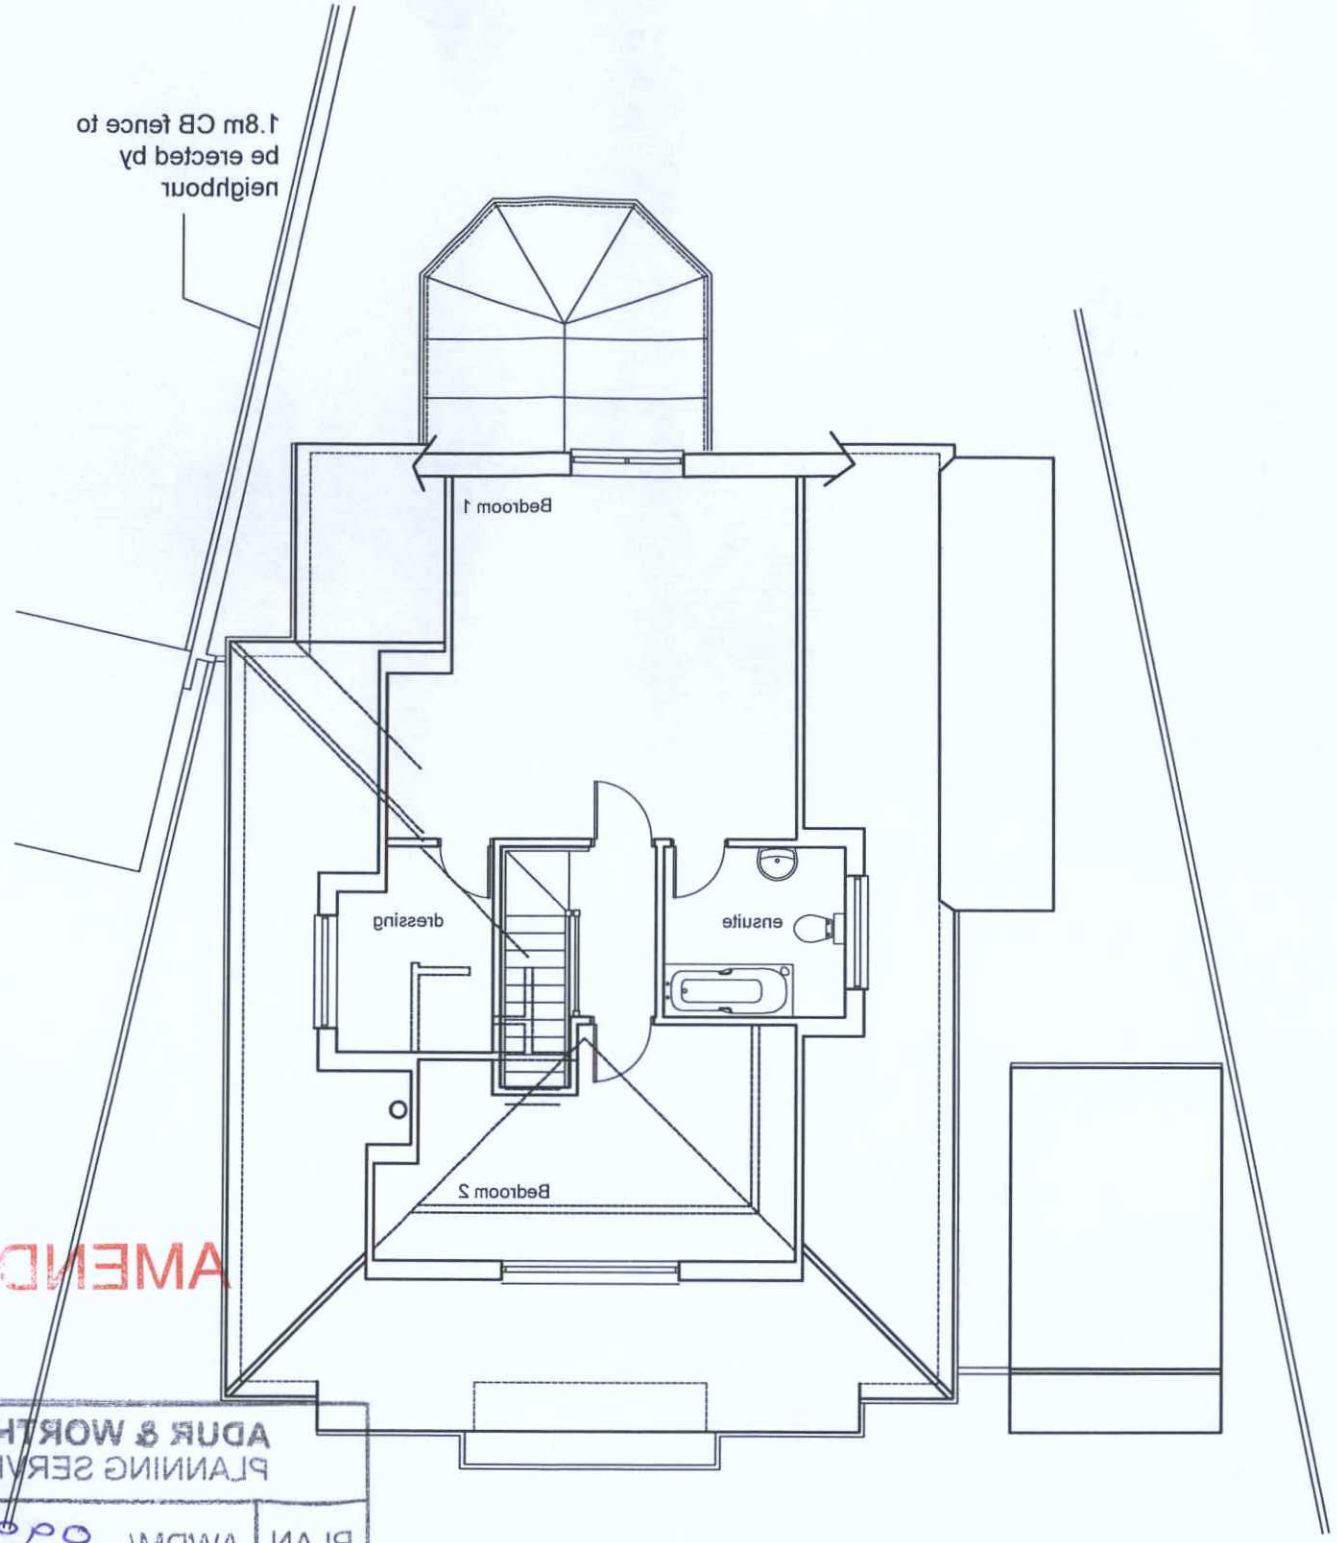

First

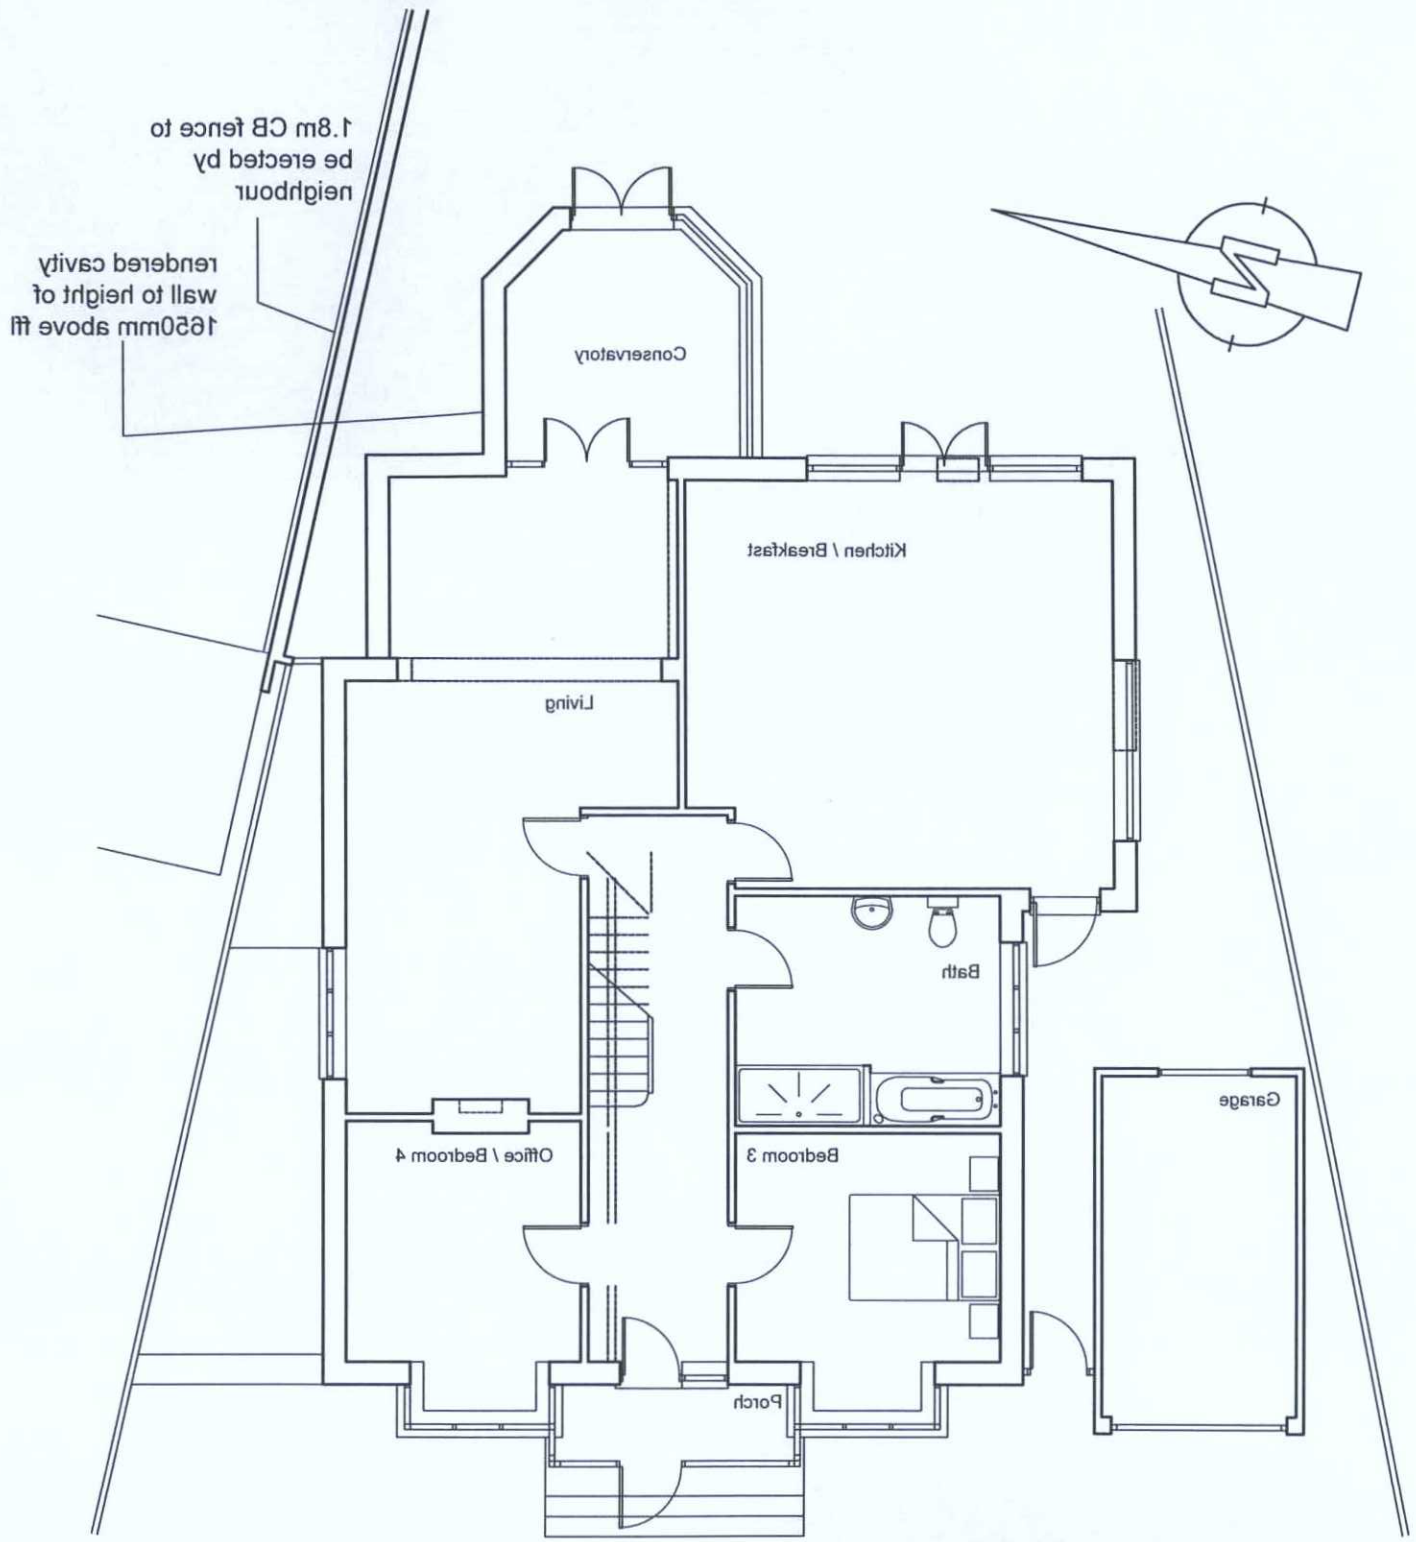

Ground

1 : 100 0 1 2 3 4 5

AMENDMENT

ADUR & WORTHING
PLANNING SERVICES

PLAN	AWDM/ 0996/17
DATE VALID	- 7 AUG 2017

This drawing has been produced for M Hedgecock Esq and is submitted as part of planning application and is not intended for use by any other person or for any other purpose.

Rev.	Date	Description	By
-	-	-	-

~~PRELIMINARY~~ \ PLANNING \ ~~BUILDING REGS~~

Client: M Hedgecock Esq

Project: 82 Cokeham Lane. Sompting. Lancing. BN15 9SJ

Drawing Title: Proposed Floor Plans

G W P Architects
Fairfield House,
Fairfield Road,
Burgess Hill, West Sussex, RH15 8QB
Telephone: (01444) 239019 Fax: (01444) 239761
Email: mail@gwparchitects.co.uk

Scale: 1:100 @ A3

Date: April 2017

Drawn: SM

Drawing Number: 16/1996/sk10f

© GWP Architects Ltd (UK) - 2017