ADUR & WORTHING
PLANNING SERVICES

PLAN	AWDM/ 0999/17
DATE VALID	- 7 AUG 2017

AMENDMENT



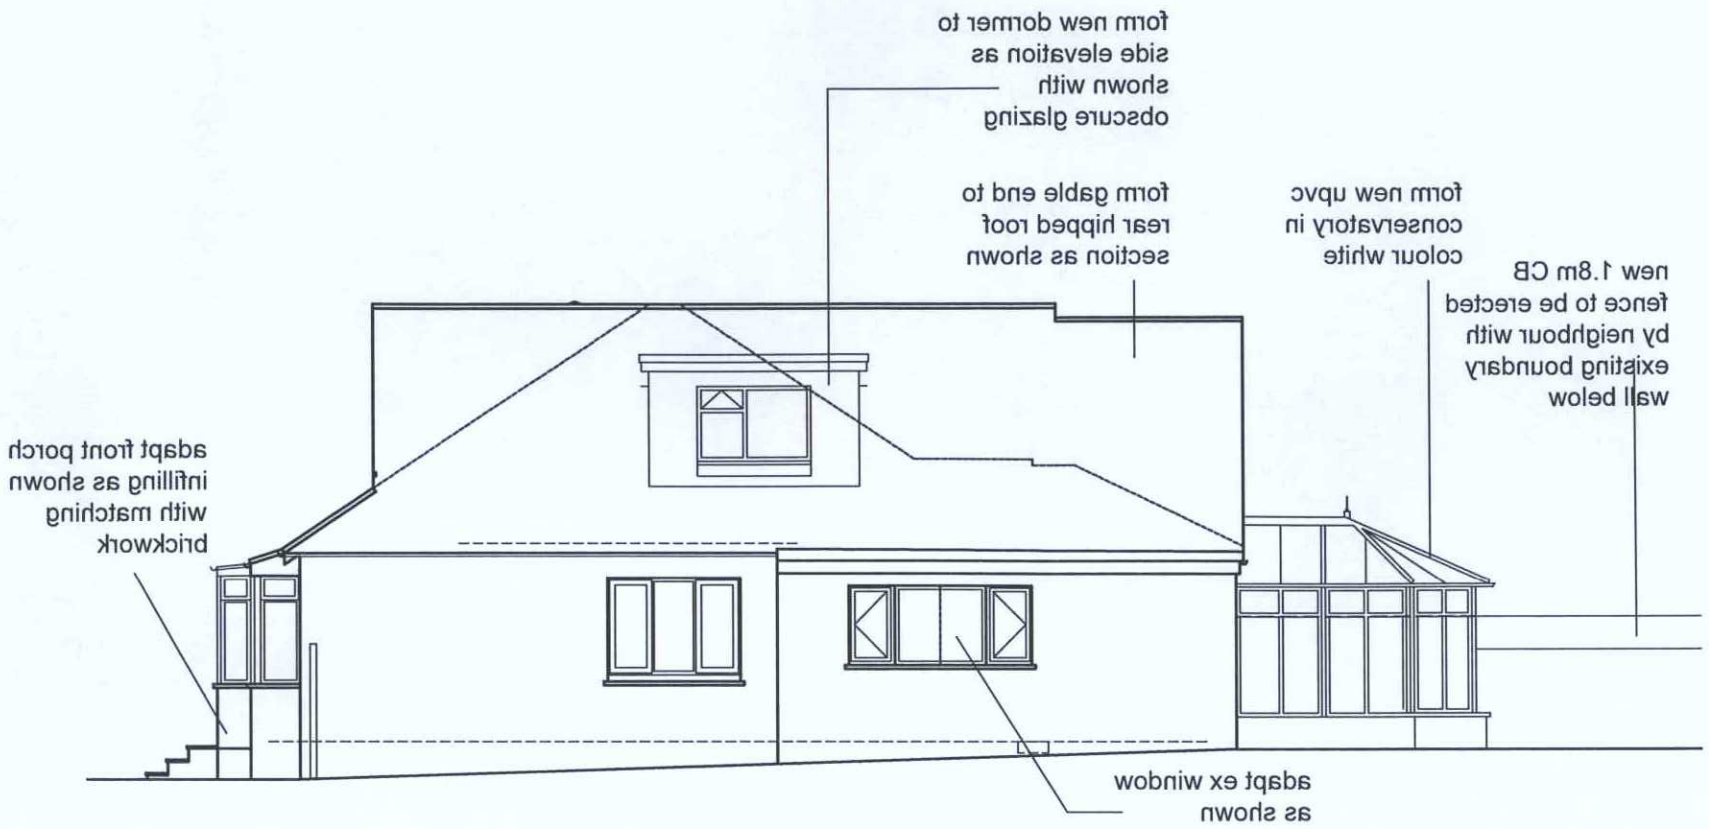

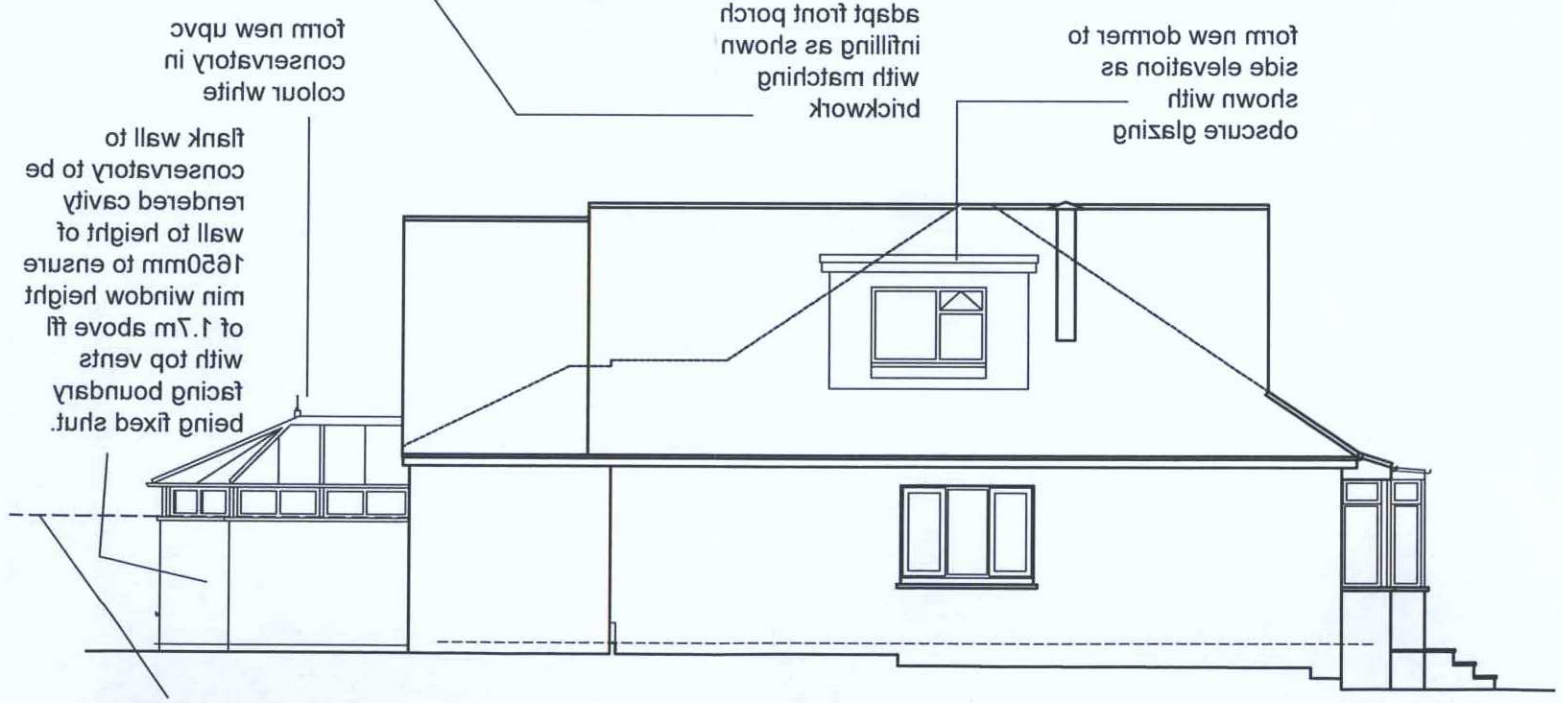

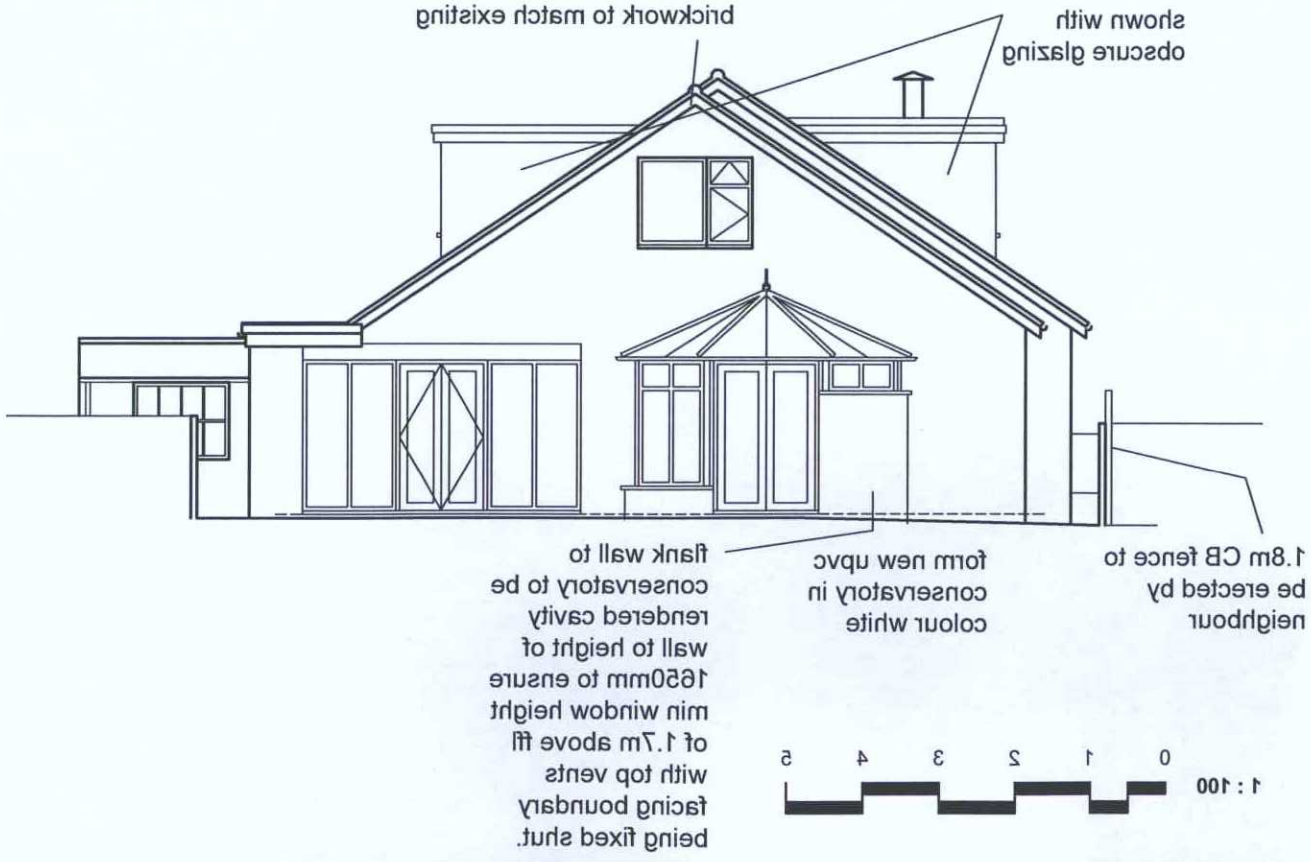

This drawing has been produced for M Hedgecock Esq and is submitted as part of planning application and is not intended for use by any other person or for any other purpose.

~~PRELIMINARY~~ / PLANNING / ~~BUILDING REG~~

Rev.	Date	Description	By
-	-	-	-

Client
M Hedgecock Esq

Project
82 Cokeham Lane. Sompting.
Lancing. BN15 9SJ

Drawing Title
Proposed Elevations

G W P Architects
Fairfield House,
Fairfield Road,
Burgess Hill, West Sussex, RH15 8QB
Telephone: (01444) 239019 Fax: (01444) 239761
Email: mail@gwparchitects.co.uk

Scale
1:100 @ A3

Date
April 2017

Drawn
SM

Drawing Number
16/196/SK11f

© GWP Architects Ltd (UK) - 2017