T.P. OFFICE COPY

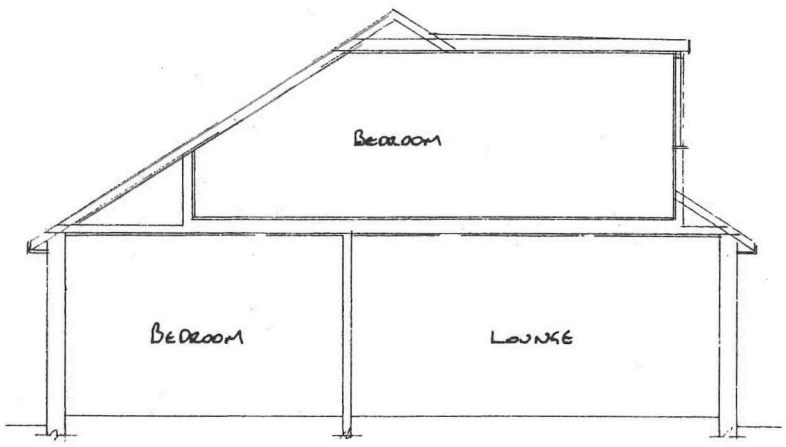

SECTION A-A

1:100

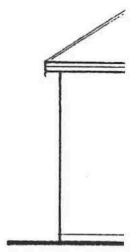

REAR

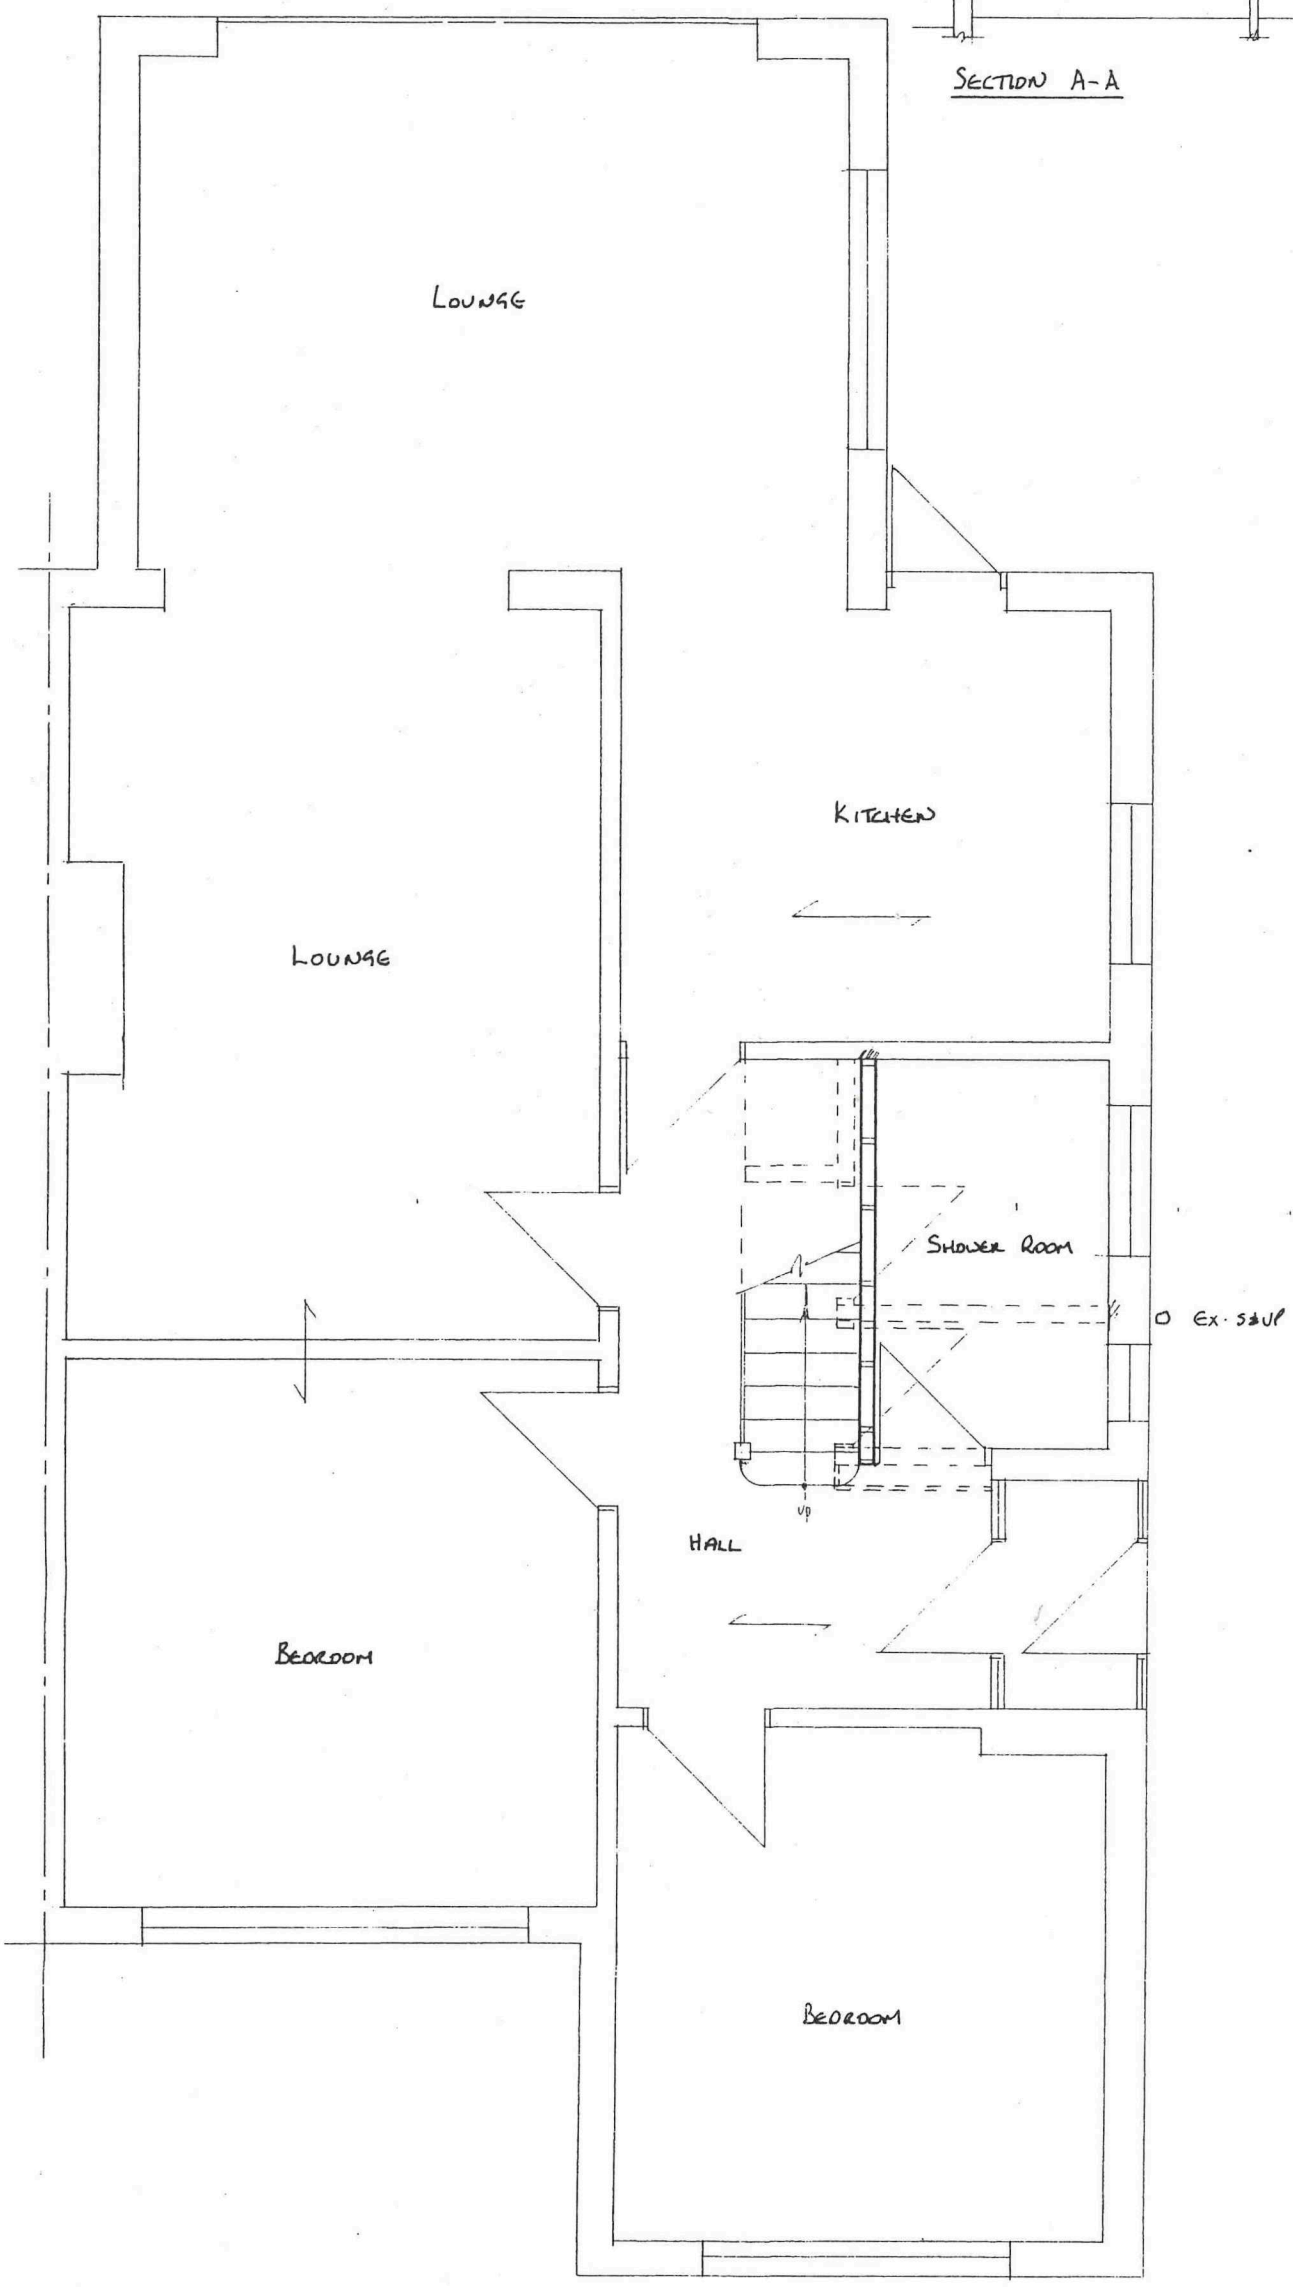

GROUND FLOOR PLAN

1:50

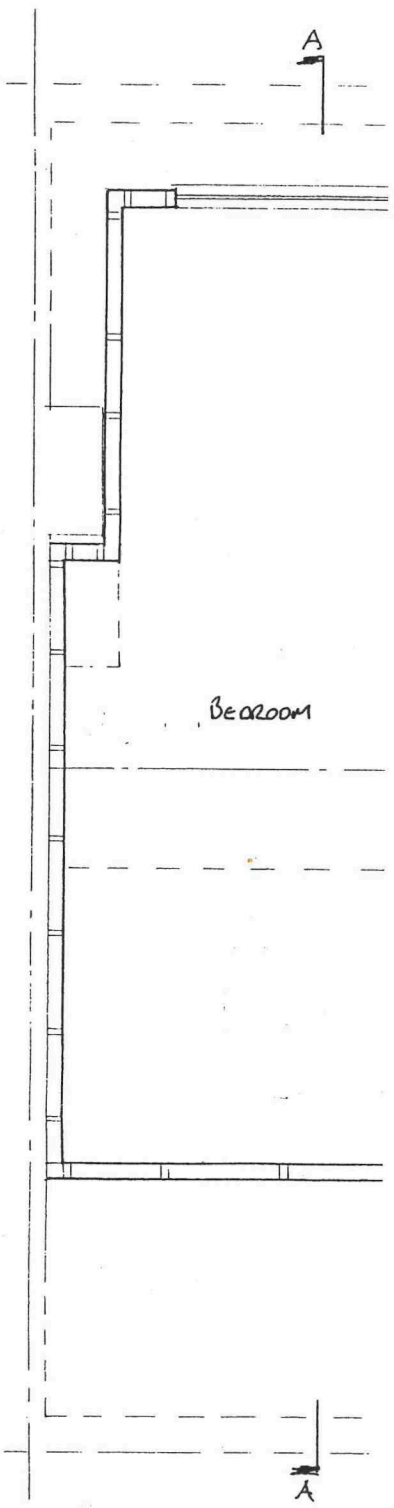

FIRST FLOOR PLAN