**Plan 1 of 3**

The property owner is required to serve a party structure notice on the adjoining owner as required by The Party Wall etc Act 1996.

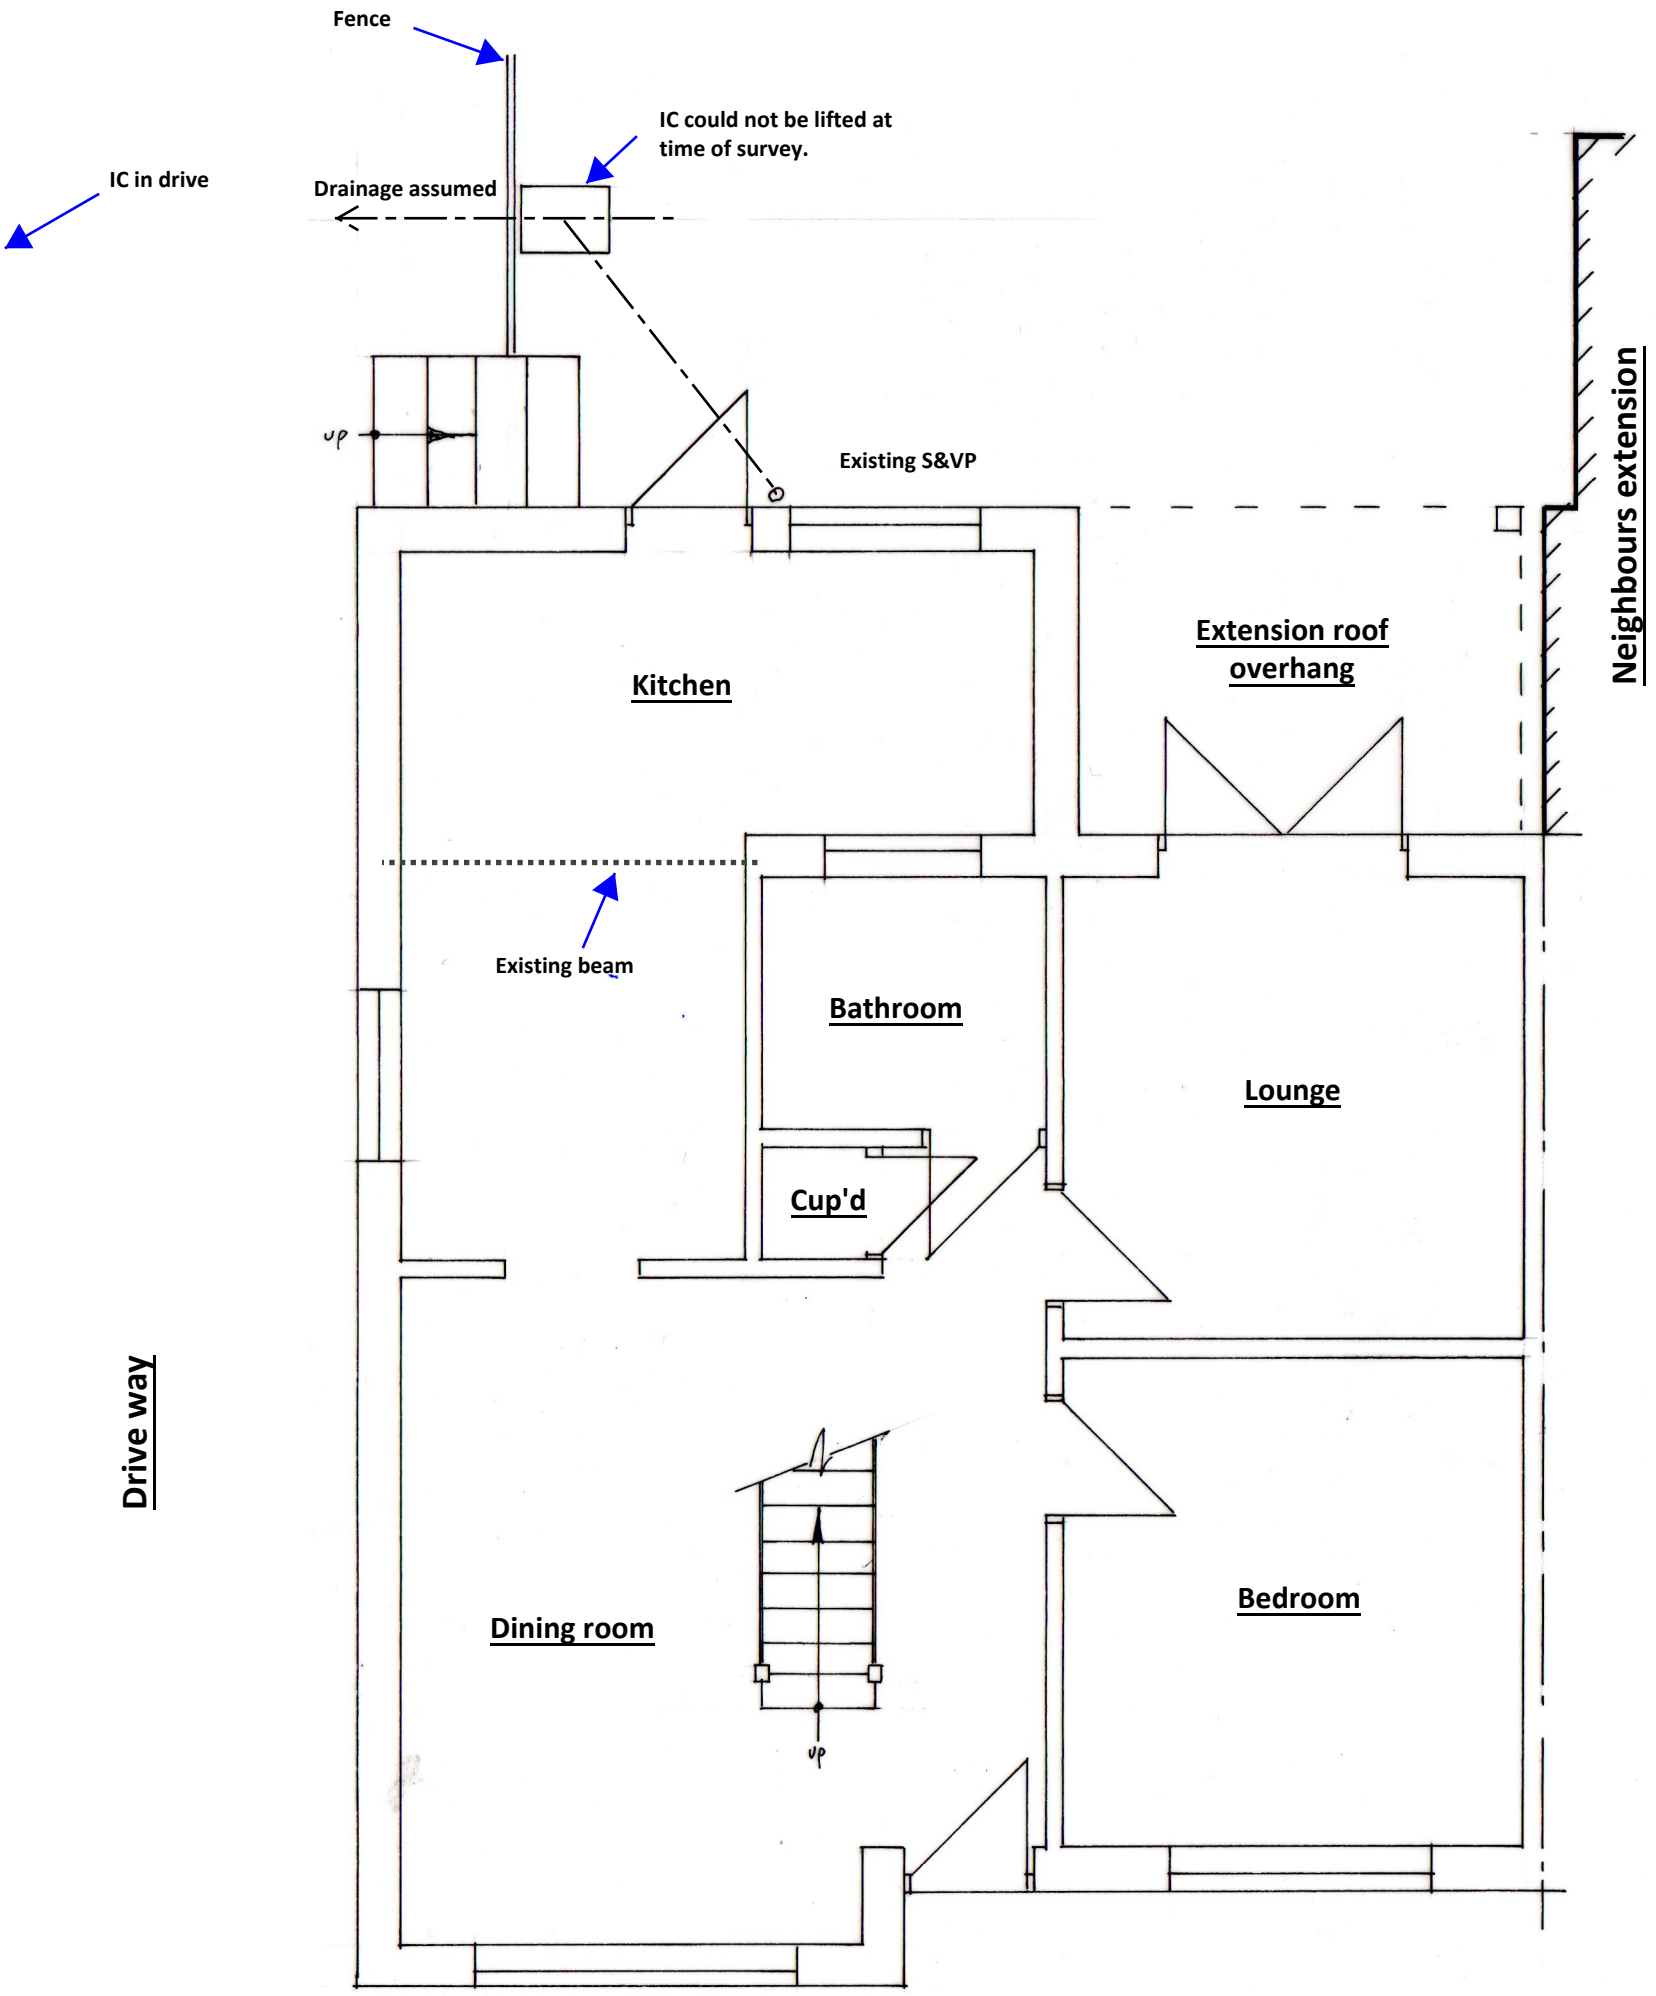


## EXISTING GROUND FLOOR PLAN 1:50

1:100

0 1 2 3 4 5 6 7 8 9 10

1:50 @ A3

0 1 2 3 4 5 6 7 8 9 10

cabe chartered association of building engineers

| | | | |
|---|---|---|---|
| **BSB** *Architectural Services Ltd*<br>*stevebsbltd@yahoo.com*<br>*07974 715009*<br>cabe chartered association of building engineers | **23 Sedbury Road Sompting** | **Rear Extension**<br>**DRAWN BY:** *Steve Barrett C.Build E, CABE* | **CLIENT:** Angelina Varchione<br>**DATE:** 18.02.2022<br>**DRWG No:** BSB/C3/1 | **A3** |