ARUN & WORTHING
PLANNING SERVICES
PLAN AWDM/ 1754/14
DATE VALID 12 DEC 2014

0 0.5 1 2 3 4 5 6 7 8 9 10
SCALE 1:100

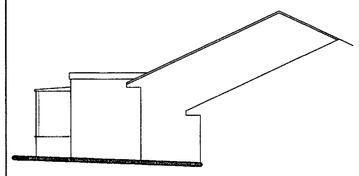

Existing Side Elevation

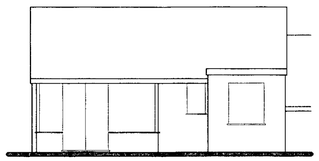

Existing Rear Elevation

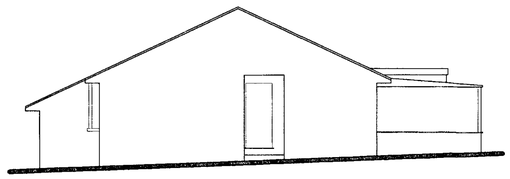

Existing Side Elevation

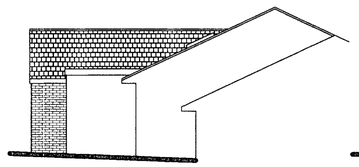

Proposed Side Elevation



Proposed Rear Elevation

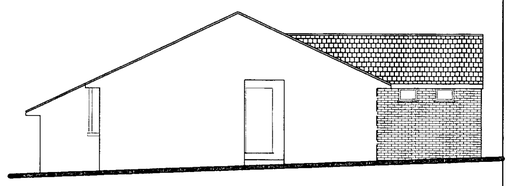

Proposed Side Elevation

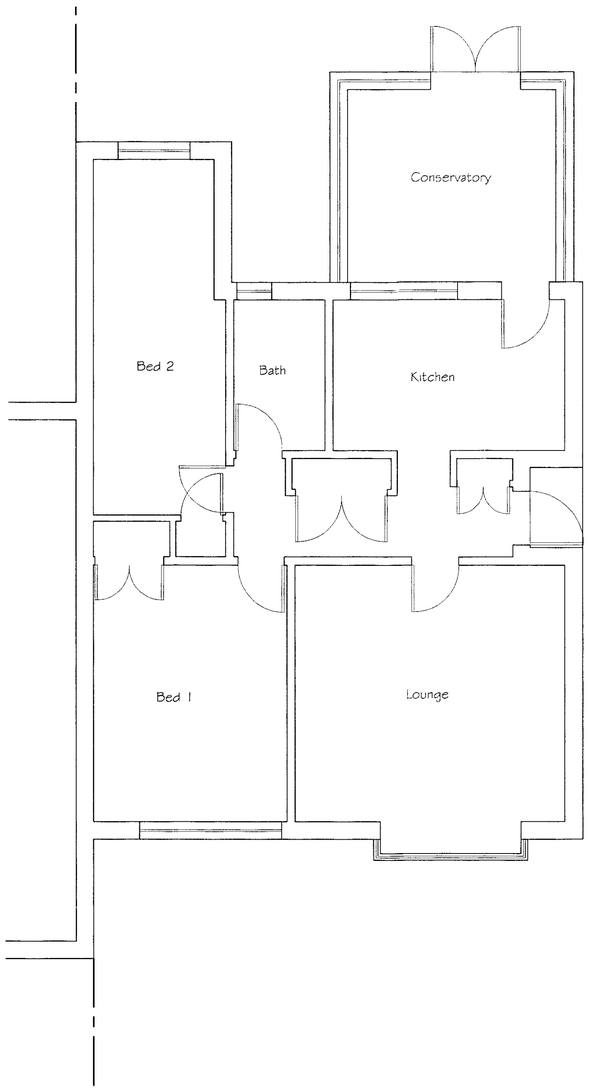

Existing Floor Plan

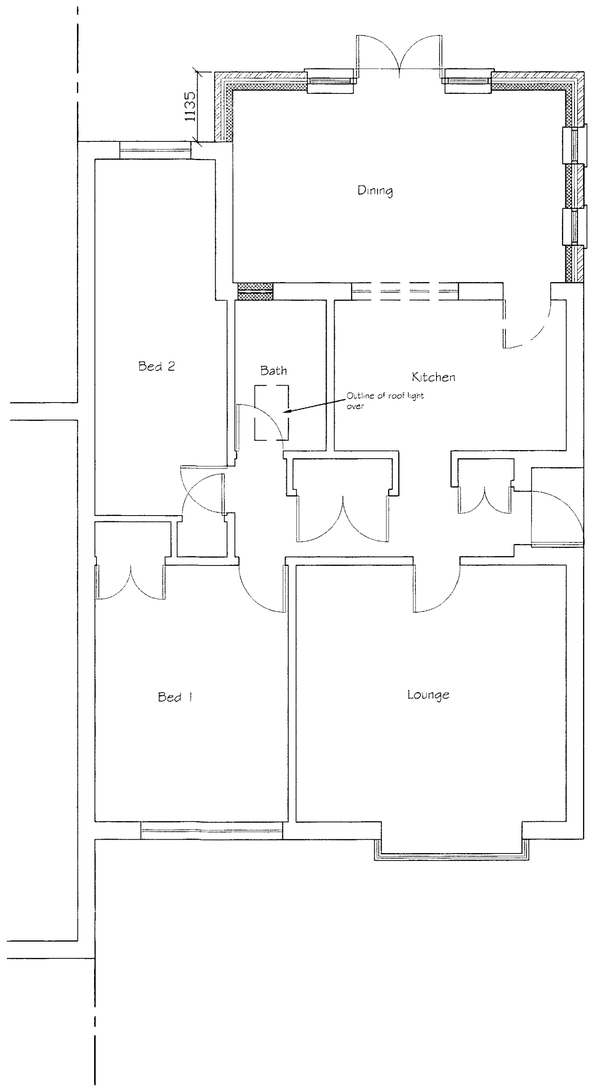

Proposed Floor Plan

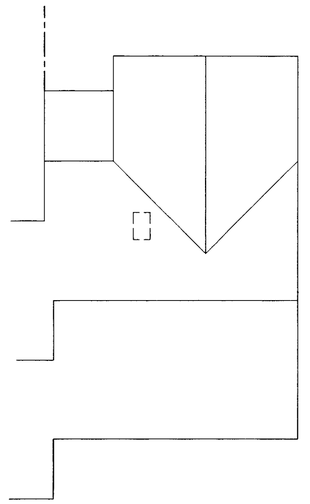

Proposed Roof Plan

0 0.5 1 2 3 4 5 6 7 8 9 10
SCALE 1:100

0 0.5 1 2 3 4 5 6 7 8 9 10
SCALE 1:50

Tony Rogers
Building Consultants
Address: 40 Dawn Crescent, Upper Beeding
West Sussex, BN44 3WH
Telephone: 01903 815225 Fax: 01903 815225

Rev.	Date:	Revision Description:

Client: Mr & Mrs S English

Address: 57 Hill Farm Way
Southwick
West Sussex
BN42 4YG

Project: Proposed single storey rear extension

Scale: 1:50 1:100
Paper Size A1

Date: December 2014

Drawing No: 14/978/01

Drawn By: AWR

Revision: