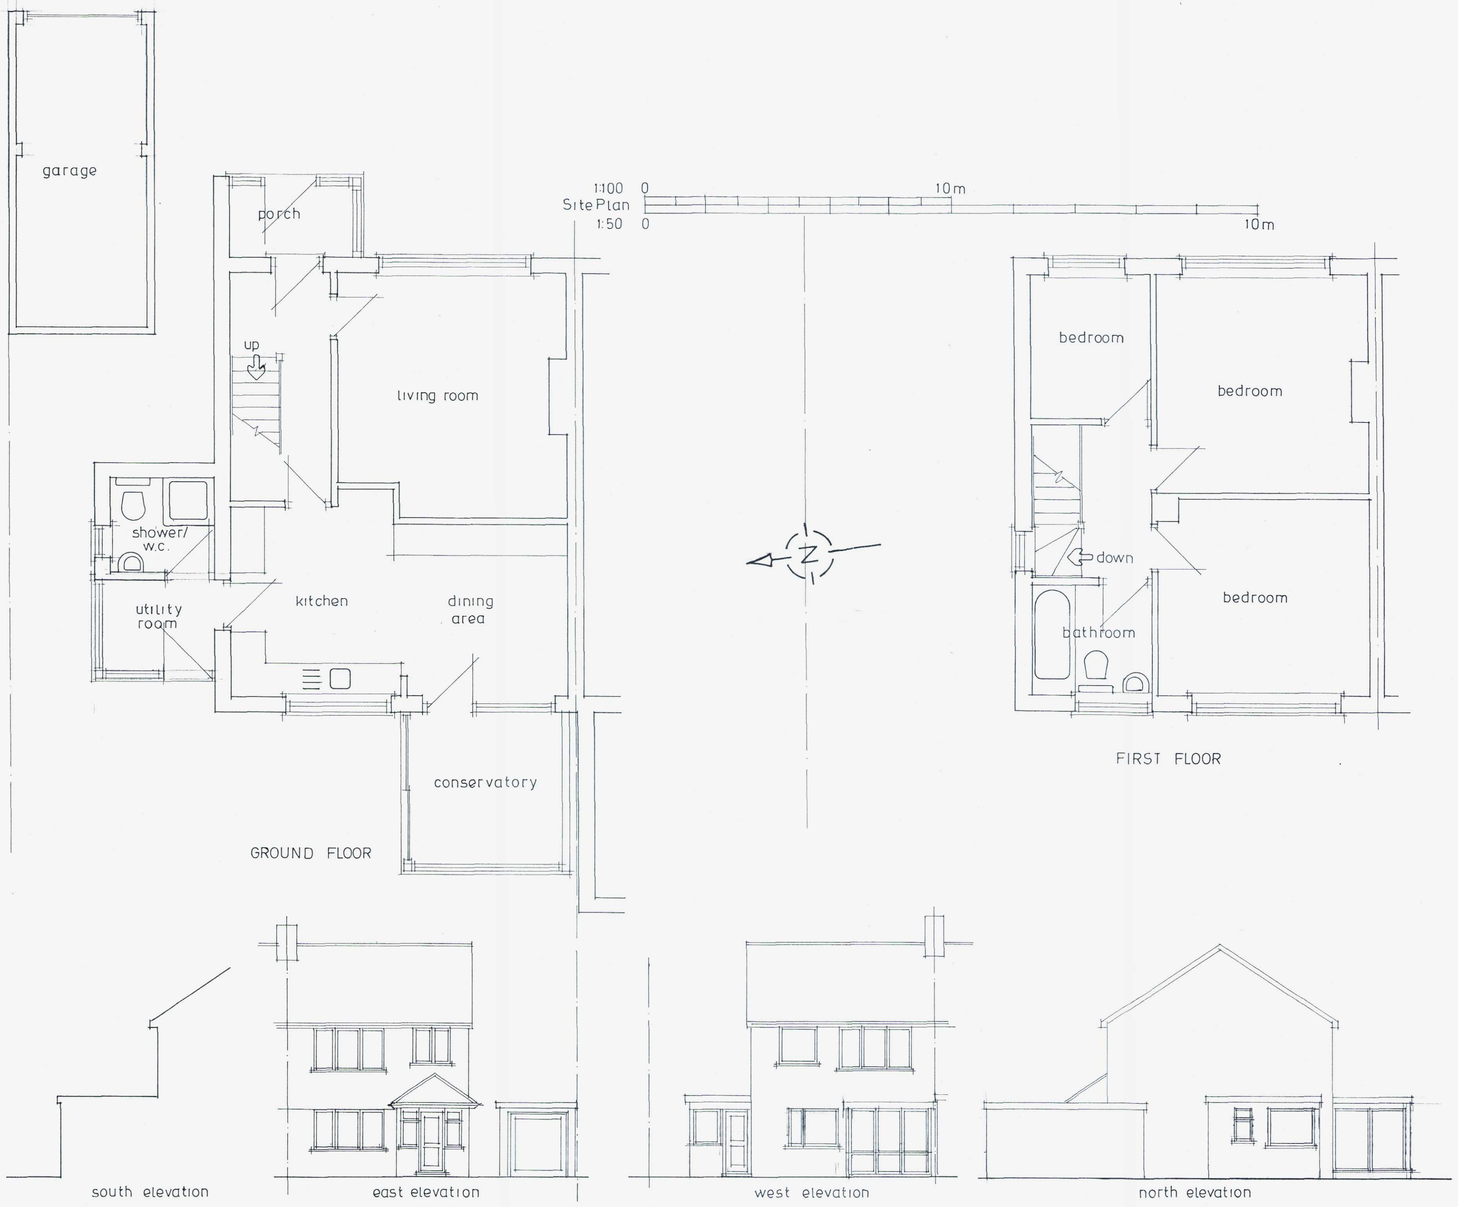

ADUR & WORTHING
PLANNING SERVICES

PLAN	AWDM/ 1786/15
DATE VALID	21 DEC 2015

Existing Layout
45 Silverdale Drive
Sompting
Scale 1:50 1:100
Drng no 599/02A

A2