Do Not Scale. All dimensions and conditions are to be checked on site prior to preparing drawings or commencing any work. © This drawing is the property of JDRM Architectural Design LLP and protected by the Copyright, Designs and Patents Act, 1988



01-Elevation 1:100
Front - North

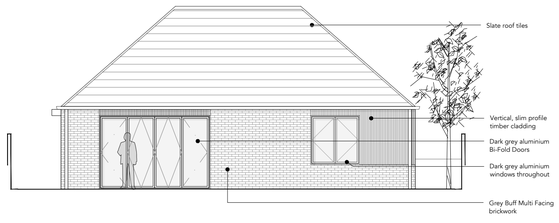

04-Elevation 1:100
Side - West



03-Elevation 1:100
Rear - South

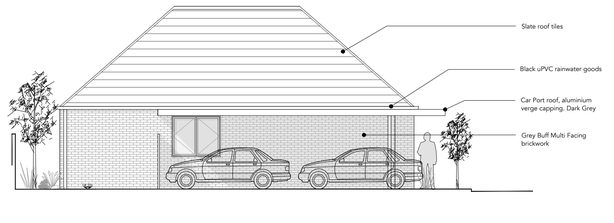

02-Elevation 1:100
Side - East

0 0.5 1 2 3 4 5 10
Scale in metres

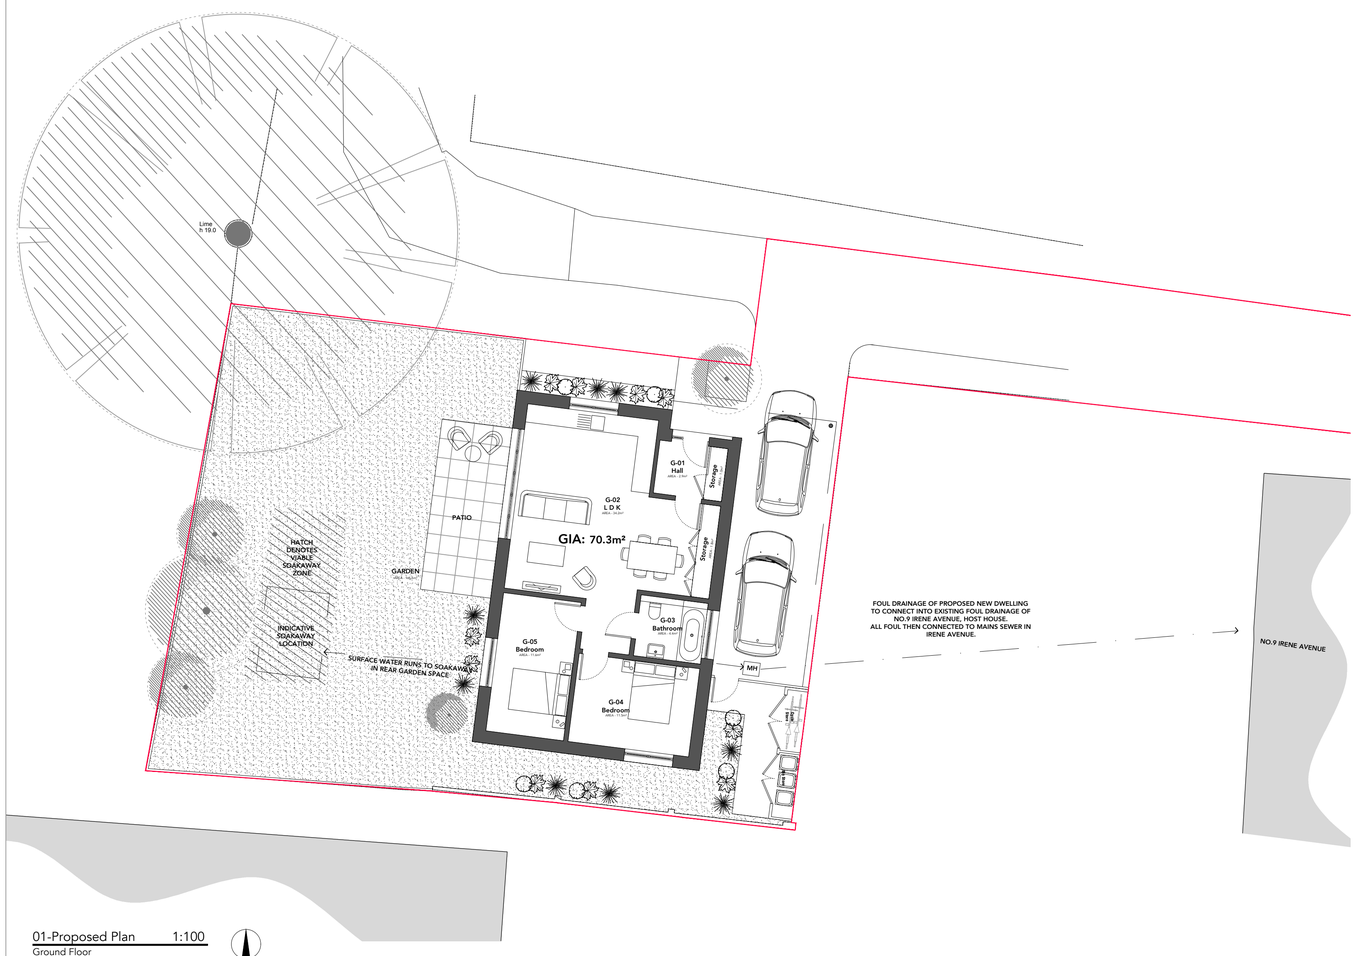

01-Proposed Plan 1:100
Ground Floor

0 0.5 1 2 3 4 5 10
Scale in metres

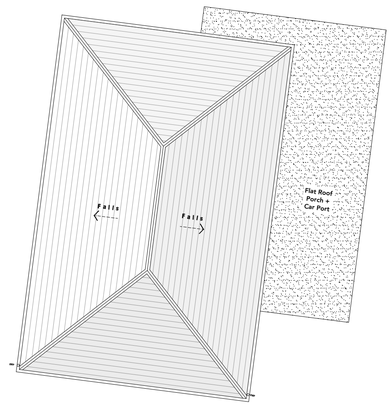

02-Proposed Plan 1:100
Roof

0 0.5 1 2 3 4 5 10
Scale in metres

Rev:	Date:	Notes:	Drawn:	Checked:
C	15.10.2021	Roof profile changed to hipped.	GG	RM
B	12.08.2021	FIRST FLOOR OMITTED, LAYOUT ADJUSTED TO SUIT.	GG	RM
A	10.06.2021	DRAINAGE SHOWN	RM	GG
/	09.06.2021	ISSUE FOR APPROVAL	RM	GG

Project:
LTRO 9 IRENE AVENUE
LANCING, BN15 9NZ
THE NICE GROUP LTD

JDRM Architectural Design LLP

drawing number:
2187(21)001
rev:
C

PROPOSED PLANS + ELEVATIONS

SCALE 1:100 @ A1

Issued for:
APPROVAL
Drawn by: RM
Checked by: GG

STUDIO 8 | BEACONSFIELD STUDIOS | 25 DITCHLING RISE | BRIGHTON | BN1 4QL
w w w . j d r m a r c h i t e c t u r e . c o m