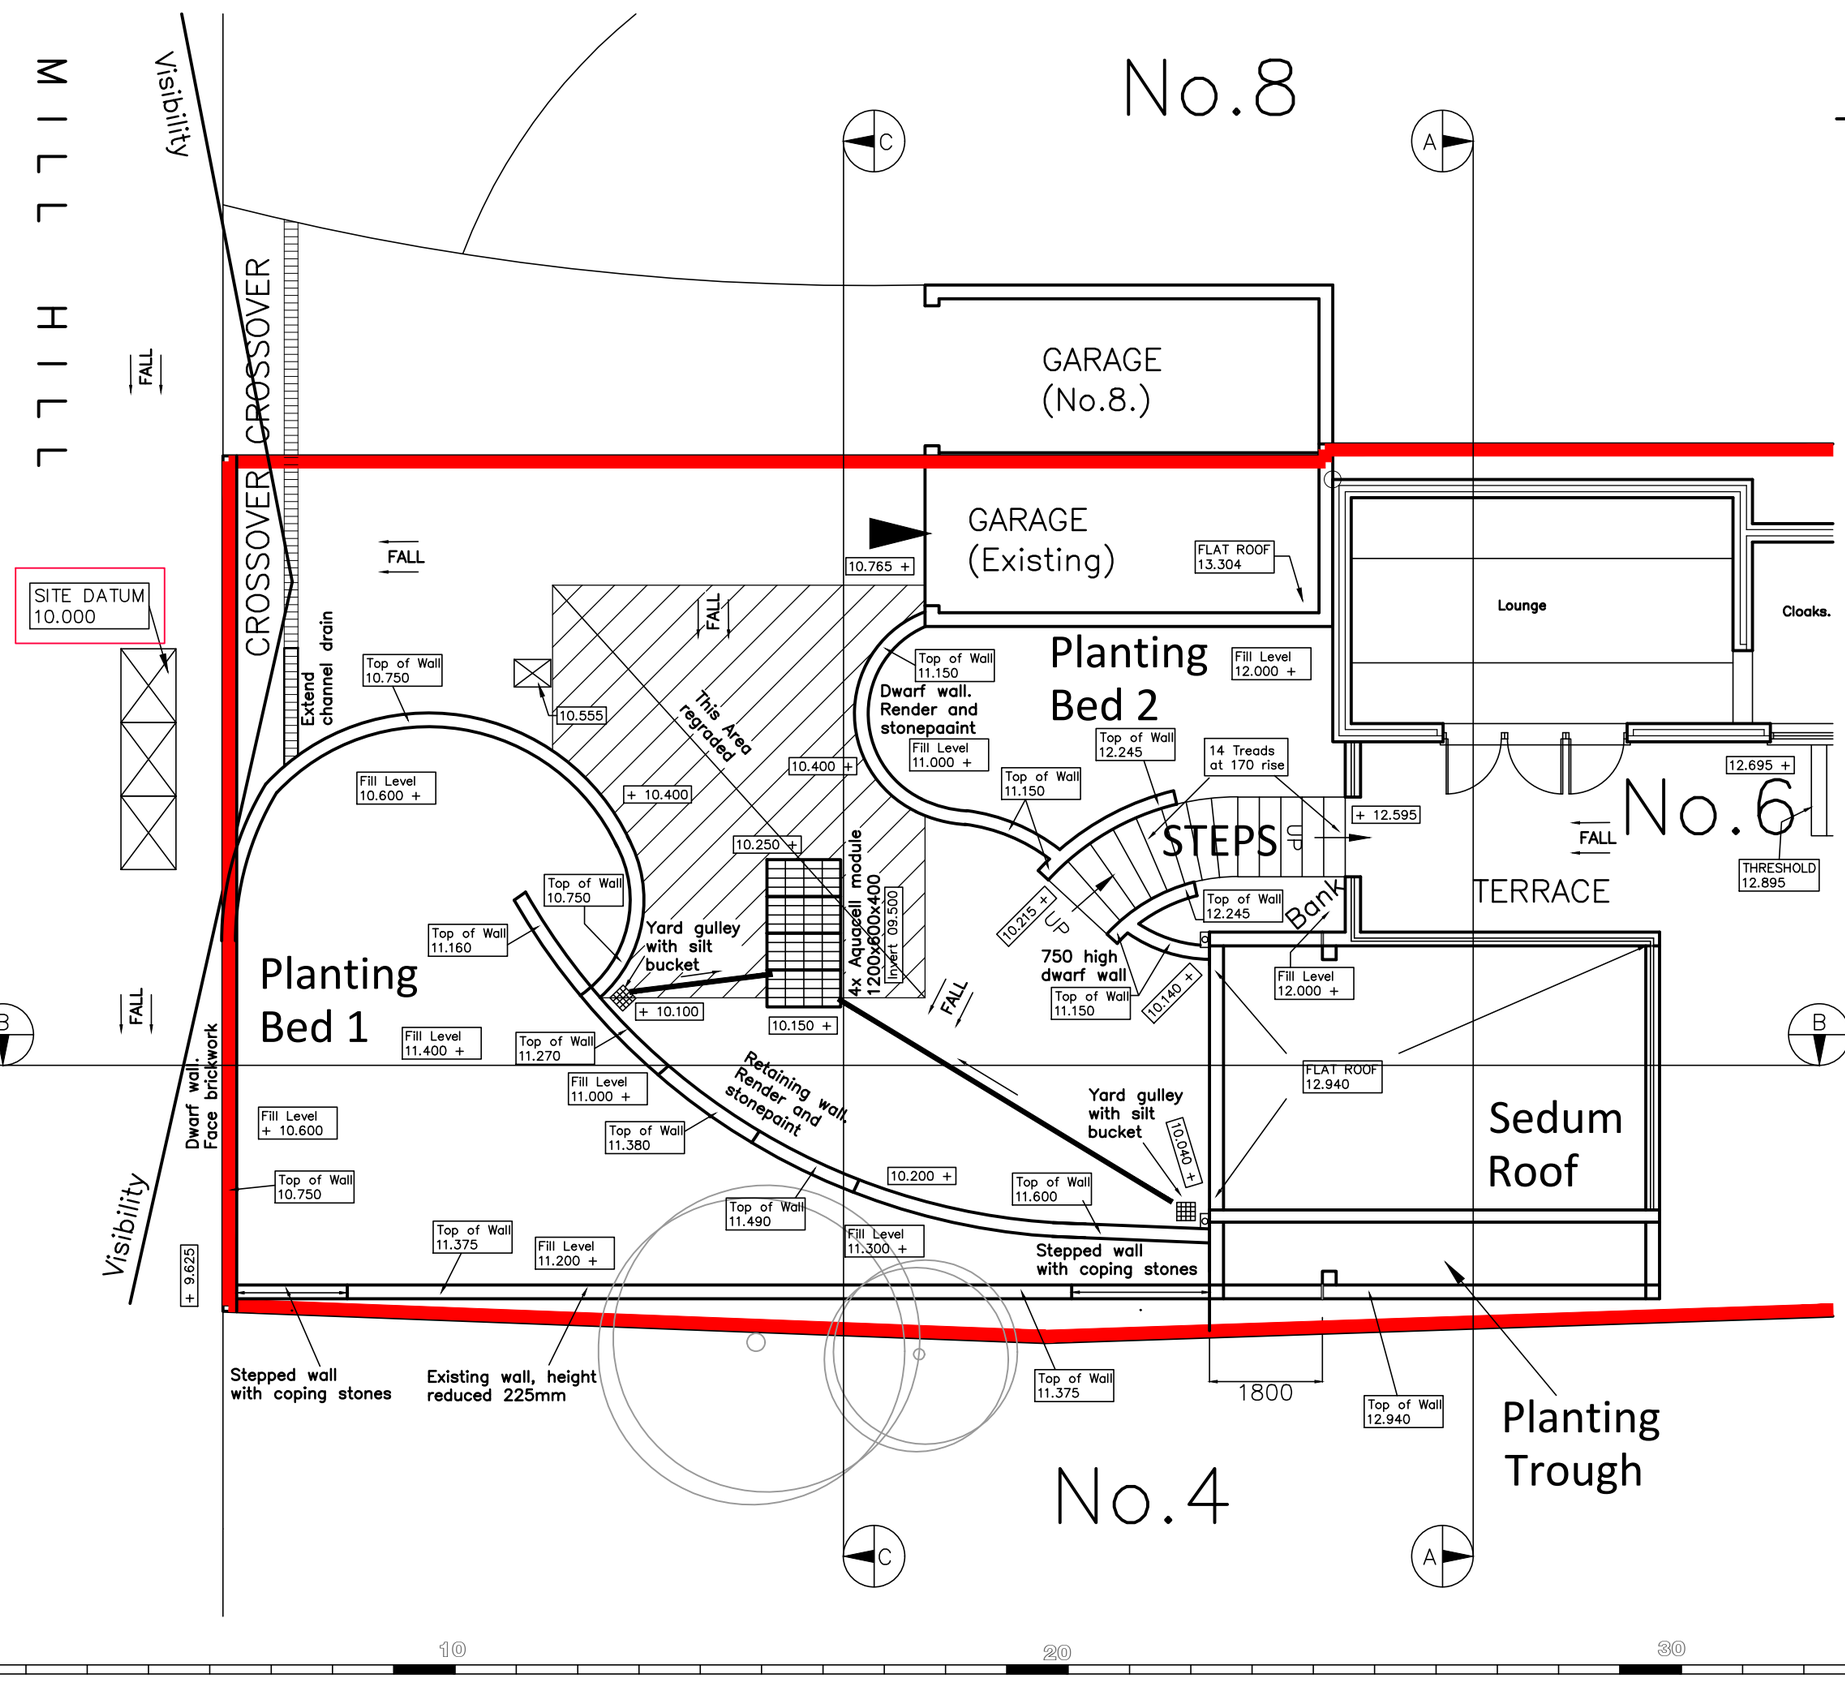


6 Mill Hill,
Shoreham,
BN43 5TH

PROPOSED FORECOURT LEVELS

Martin Critchley
CHARTERED ARCHITECT
The Old Brewery,
15E South Street, Havant,
Hampshire, PO9 1BU
023 92 474 919
critchleyarchitect@hotmail.com

Scale A3 = 1:100
Date 18/10/16
Drawn MHC/JHL

Revisions

A. Section lines added. 15/11/16
B. Section C:C added. 17/11/16
C.

1567–138 B