

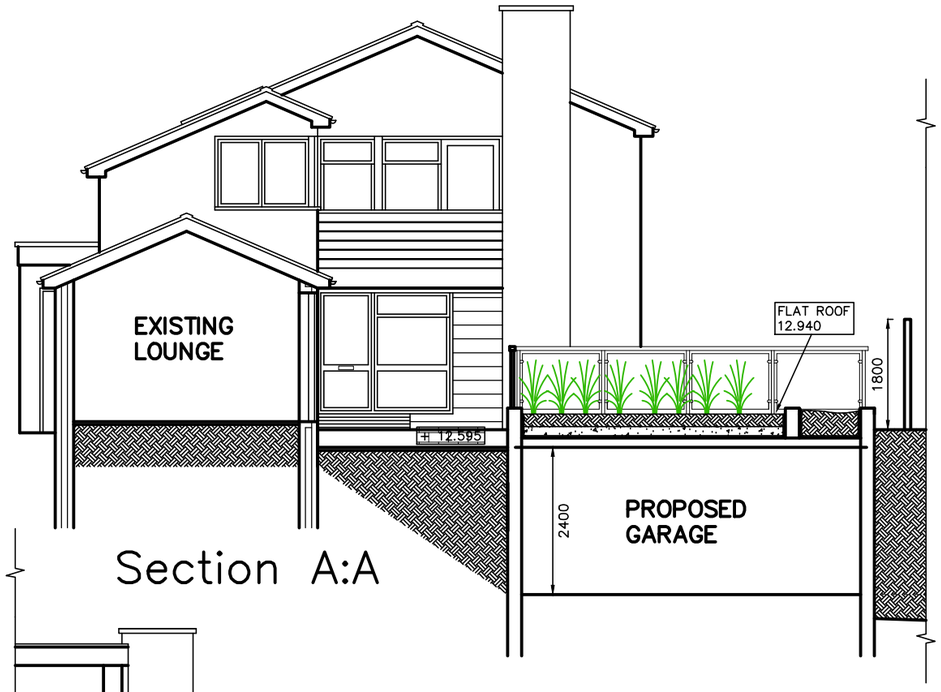


Section A:A

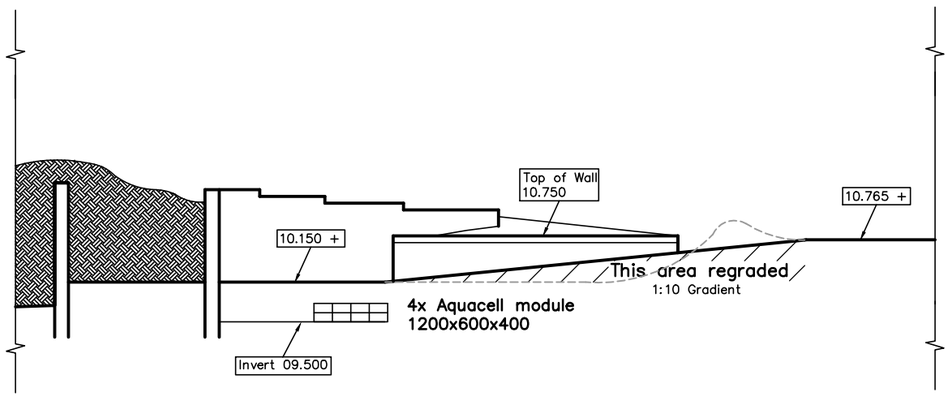

Section C:C

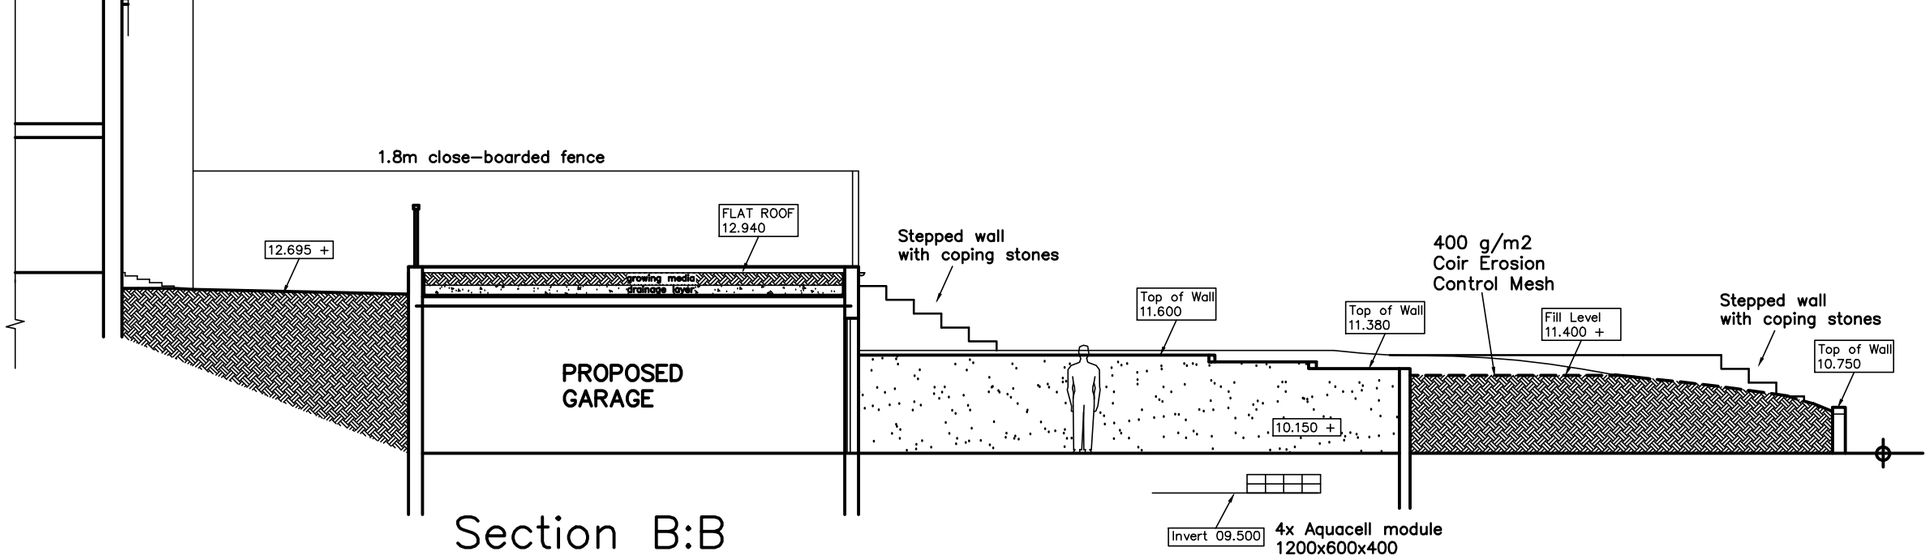

Section B:B

6 Mill Hill,
Shoreham,
BN43 5TH

PROPOSED SITE SECTIONS

Revisions

A. Section C:C added. 17/11/16
B. Aquacell shown on sections. 01/08/17
C.

Martin Critchley
CHARTERED ARCHITECT
The Old Brewery,
15E South Street, Havant,
Hampshire, PO9 1BU
023 92 474 919
critchleyarchitect@hotmail.com

Scale A3 = 1:100
Date 15/11/16
Drawn MHC/JHL

1567-631 B

metres 10 20 30