


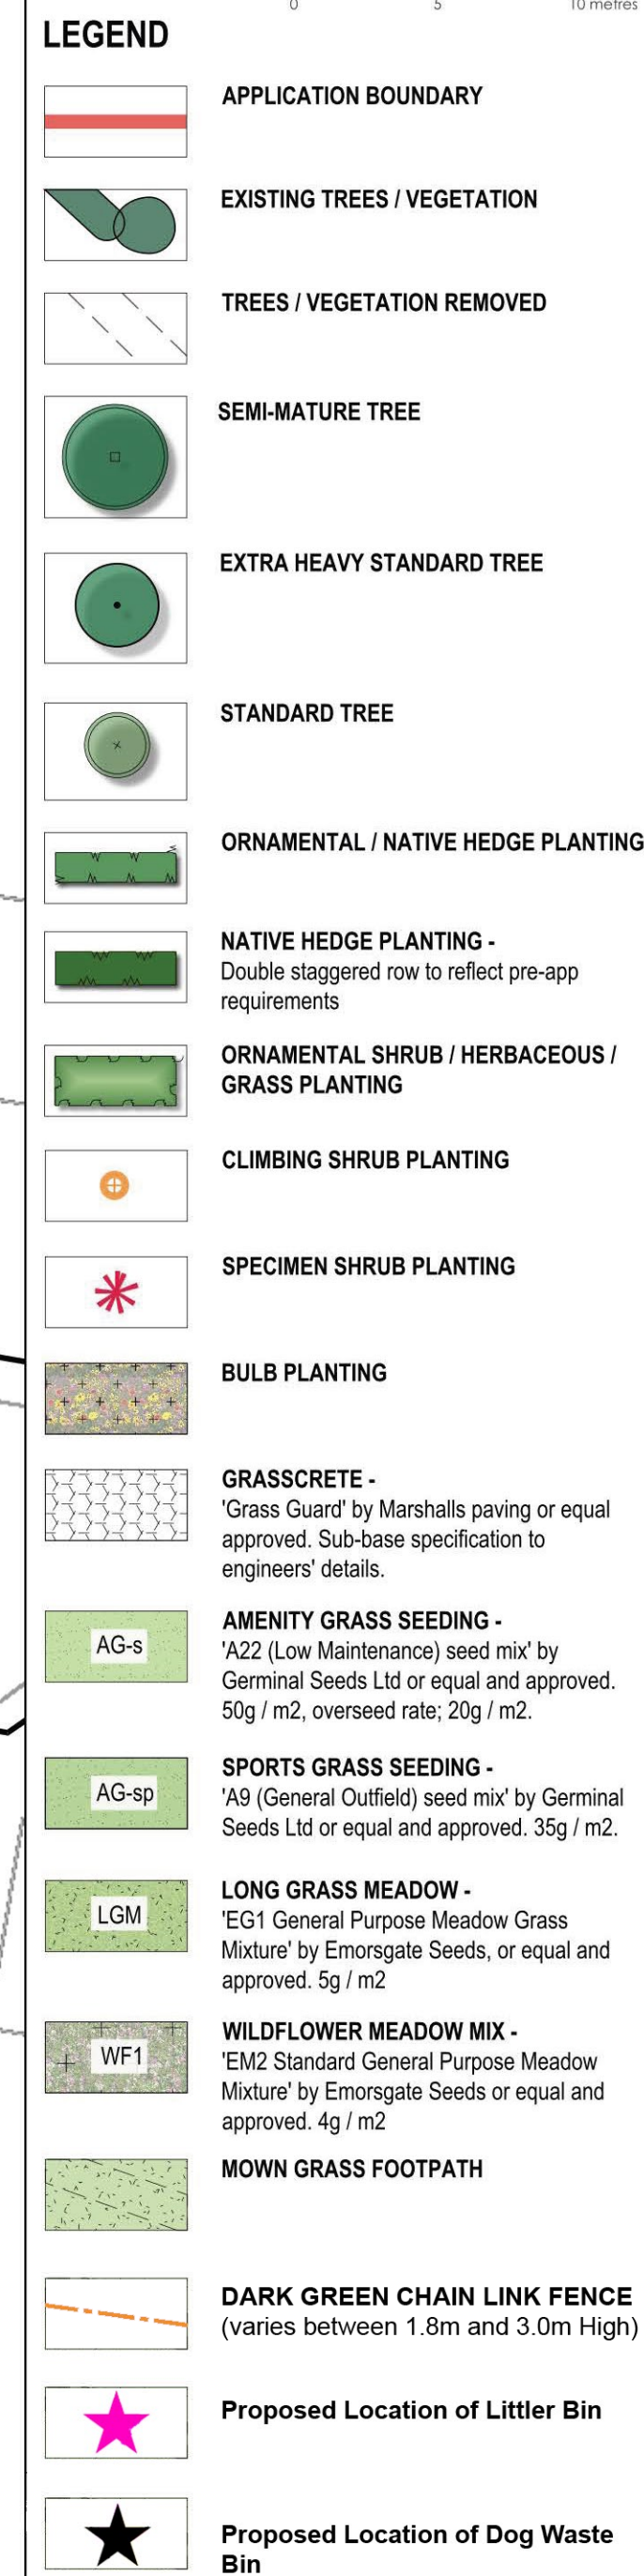

R	28.01.26	AT _(env)	Dog Waste and Litter Bins repositioned.
Q	04.11.25	AT _(env)	Dog Bins and Litter Bins added to plan
P	14/11.24	AT _(env)	Green grass thin litter added to plan along
O	01/10.24	AT _(env)	Minor update to plot landscaping
N	22/08.24	AL _(env)	Minor update to plot landscaping
M	07/08.24	AL	Bund added to POS and minor highways updates
L	05/07.24	TV	Updates to revised layout
K	19/05.23	GC	Revised site access of West Street
J	04/04.23	GC	Revised site access of West Street
I	18/08.22	AL	Revision to agricultural field entrance
H	16/08.22	JG	Agricultural field entrance
G	16/08.22	AM	Smaller plots outlined; revised POS planting
F	11/07.21	AM	General updates to revised layout
E	09/01.21	GC	General updates to revised layout
D	22/06.20	GC	Additional flank planting added
C	22/06.20	GC	General updates to revised layout
B	19/06.20	SS	Updates to revised layout

Do not scale from this drawing. Refer to figured dimensions only.