

 **Electric Charging Point**
3no. for disabled parking spaces
1no. for the delivery vans
1no. for the Car sharing Club parkir

Commercial Delivery Zone
Drop Off Only




Car Sharing Club
Parking Space



Entrance

Proposed First Floor Part Plan

Note
The substation does NOT form part
of the NMA application

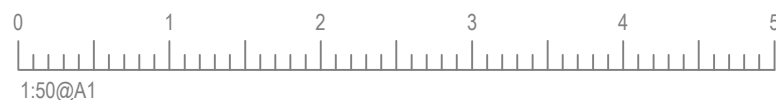

B 07.04.26 Add EVC for Car Club parking space	
A 18.02.26 Add space for Car Club	
13.05.25	Final issue
Rev	Date Description
ACCEL CONSULTING LTD 20 Southwick Street Southwicks West Sussex, BN42 4TB Tel: 01273 594921 www.accelconsulting.co.uk	
Client CAVUGA 013 LLP	
Project MONTAGUE QUARTER, WORTHING	No. 1983
Drawing Title PROPOSED FIRST FLOOR PART PLAN	
Drawing No. SUB-26	Rev B
Rev Date 07 APR 2026	Scale 1:50@A1

PLANNING ISSUE

