




(scale 1:20)

Depth from cover level to soffit of pipe up to 2 m
Flexible material construction for use in areas subject to vehicle loading

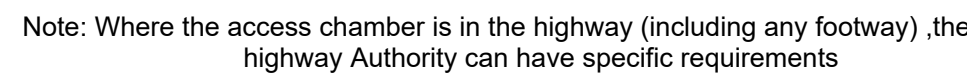


Not to scale




Proposed Build- up shown indicatively only and final design is subject to
tarmac manufacturer recommendations

(not to scale)

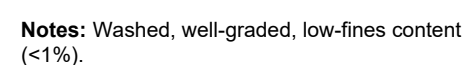

(scale 1:20)

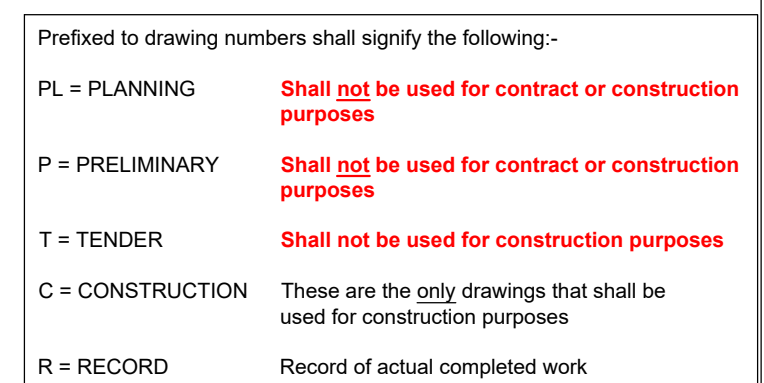

P-	05.12.25	PRELIMINARY ISSUE	MR	CS	CS
REV	DATE	DESCRIPTION	BY	CHK	APP



CLIENT **OAKFIELD CONSTRUCTION LTD**

ARCHITECT

S+SA ARCHITECTS

NEW WHARF, SHOREHAM BY SEA
BN43 6RN

DRAWING TITLE

TYPICAL CONSTRUCTION DETAILS

DRAWN	ENGINEER	CHECKED	APPROVED
MR	CS	CS	CS

DATE	SCALE @ A1
DECEMBER 2025	AS SHOWN

JOB No.	STATUS	DRAWING No.	REV.
C3919	P	301	P-

PRELIMINARY