


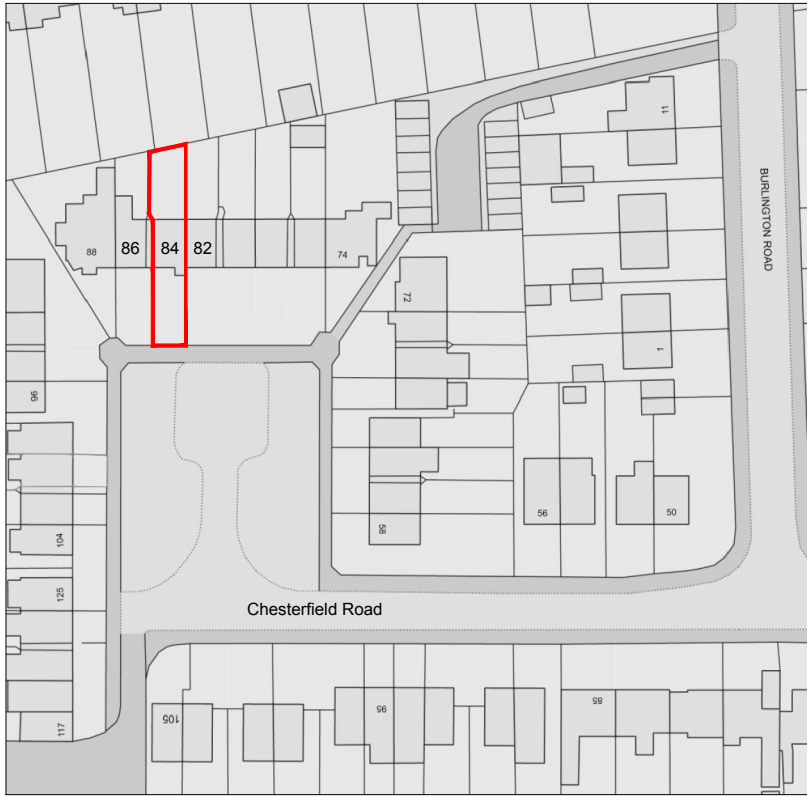


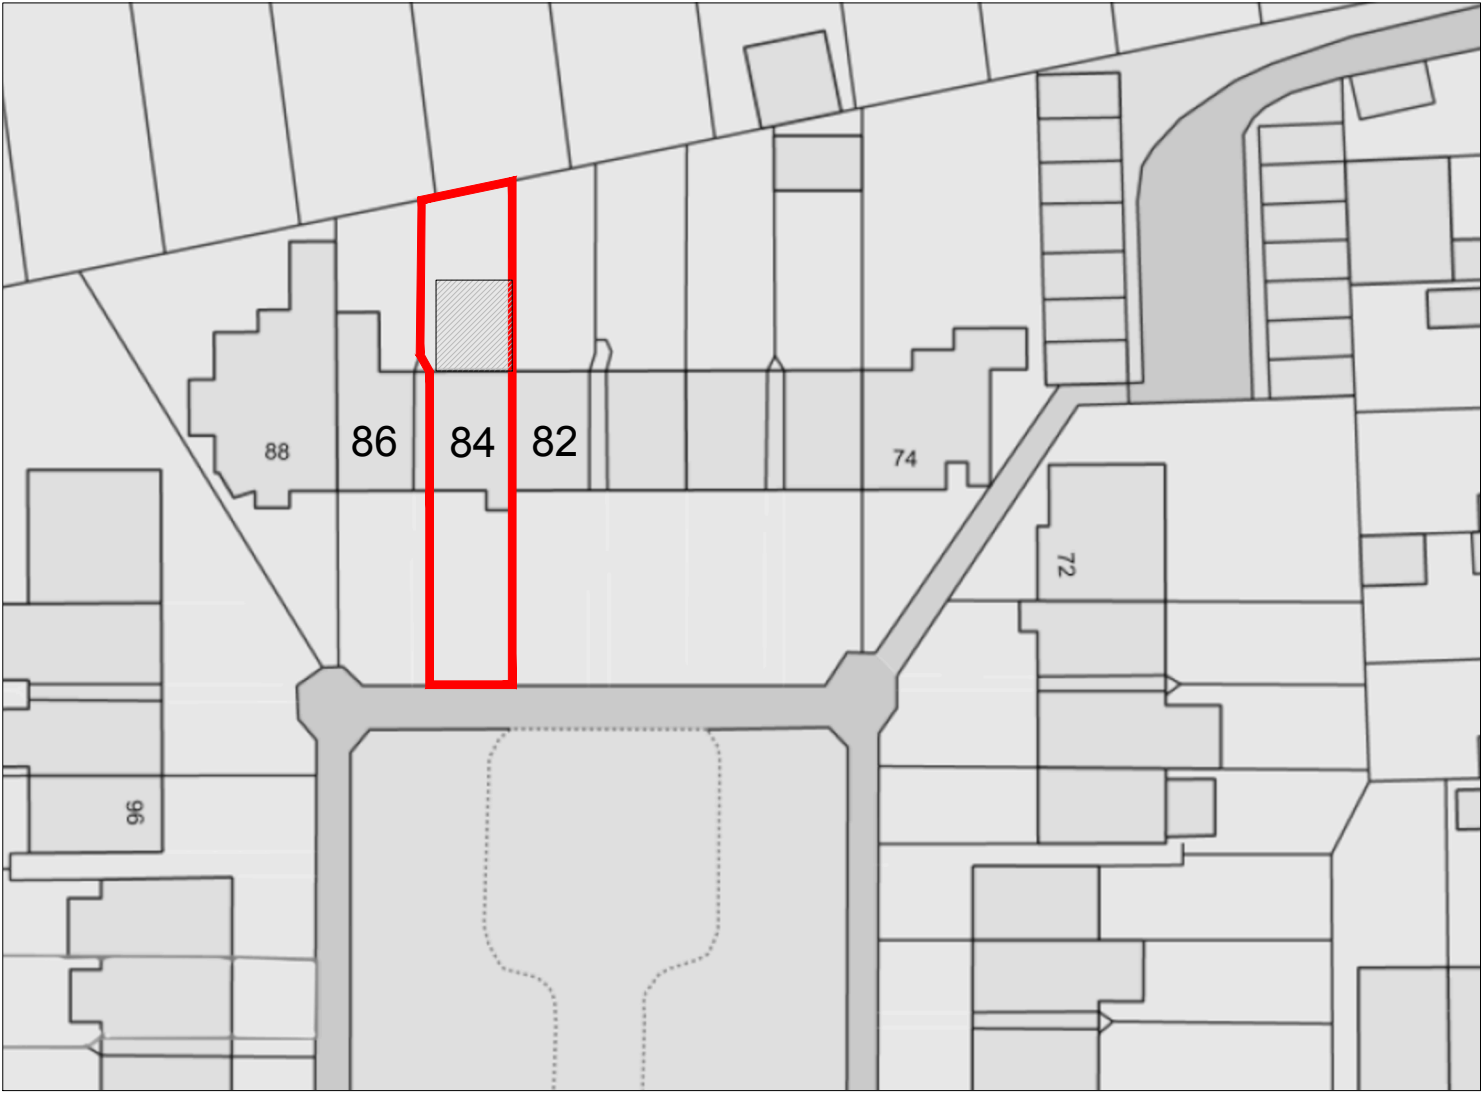

Location Plan 1:1250

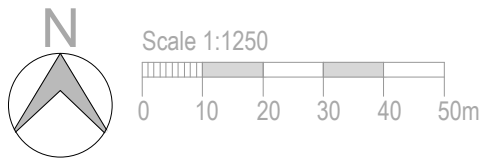

Block Plan 1:500

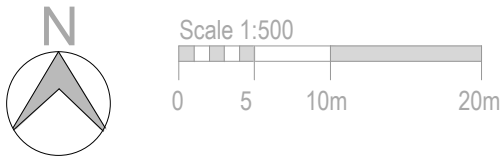

Proposal: Erection of a single-storey rear extension, internal alterations and associated works



Mocatta House
Trafalgar Square
Brighton, BN1 4DU
United Kingdom

T +44 (0)1273 443845
E info@wangdaoarch.com
W www.wangdaoarch.com

CLIENT
Ms Zunaira Saeed
This drawing is for Planning Permission purpose only. All dimensions to be confirmed on site.
© This drawing is the sole copyright of Wang Dao Architecture Ltd.
Any discrepancies between this drawing & other information shall be reported to the Architect. MODIFICATIONS to be made solely on ORIGINAL MAGNETIC MEDIA.

PROJECT
84 Chesterfield Road Worthing BN12 6BZ
TITLE
Rear Extension Location and Block Plans

STATUS
Planning
DATE
November 2025
DRAWN BY
Edward
DRAWING NUMBER
2533 PL 01
CTB file:
XREF'S:
SCALE @ A3
1:500, 1:1250
REVIEWED BY
LTscale: