


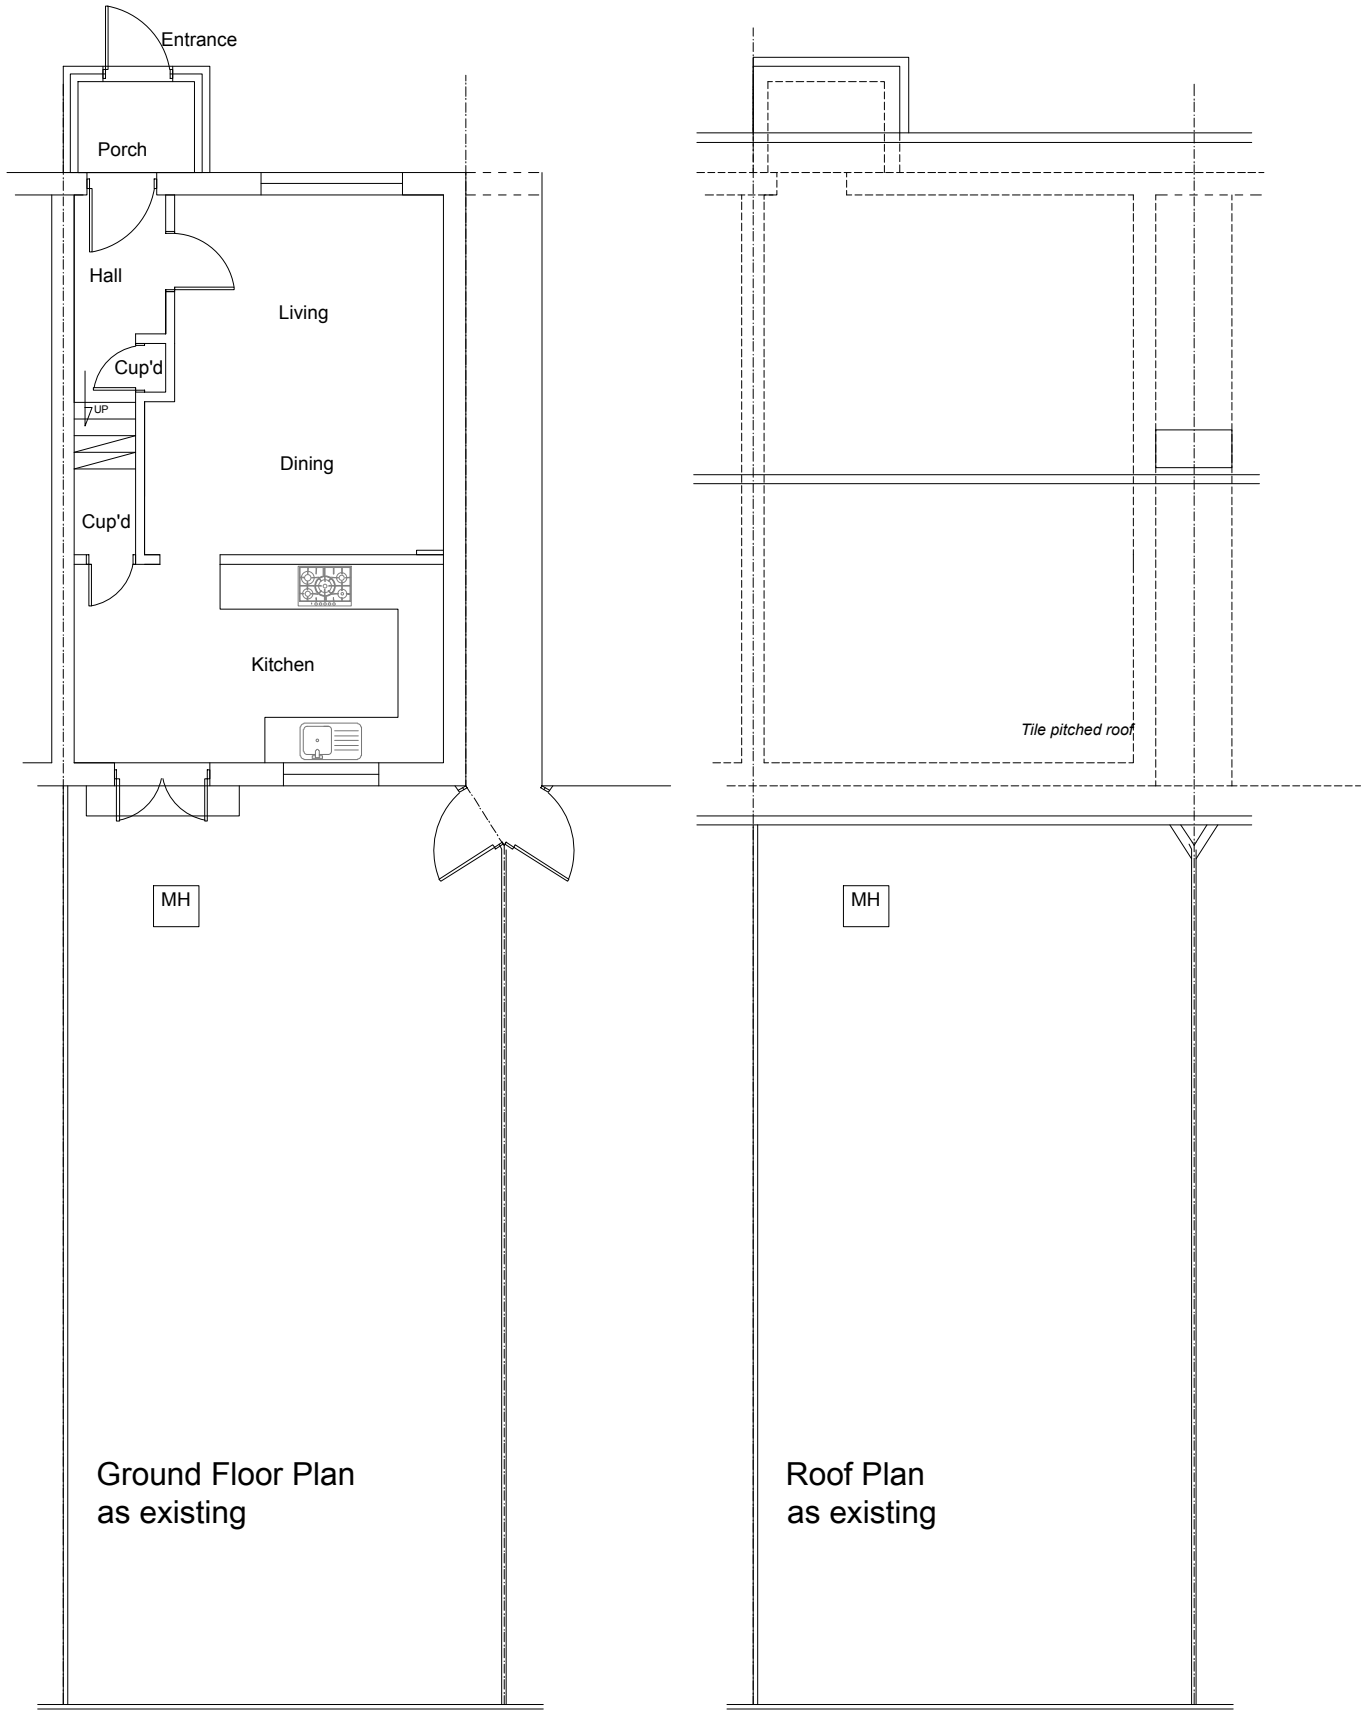

Scale 1:100



Mocatta House
Trafalgar Square
Brighton, BN1 4DU
United Kingdom

T +44 (0)1273 443845
E info@wangdaoarch.com
W www.wangdaoarch.com

CLIENT	Ms Zunaira Saeed
This drawing is for Planning Permission purpose only. All dimensions to be confirmed on site.	
© This drawing is the sole copyright of Wang Dao Architecture Ltd.	
Any discrepancies between this drawing & other information shall be reported to the Architect. MODIFICATIONS to be made solely on ORIGINAL MAGNETIC MEDIA.	

PROJECT	84 Chesterfield Road Worthing BN12 6BZ
TITLE	Rear Extension Plans as existing

STATUS	Planning
DATE	November 2025
DRAWN BY	Edward
DRAWING NUMBER	2533 PL 02
CTB file:	
XREF'S:	