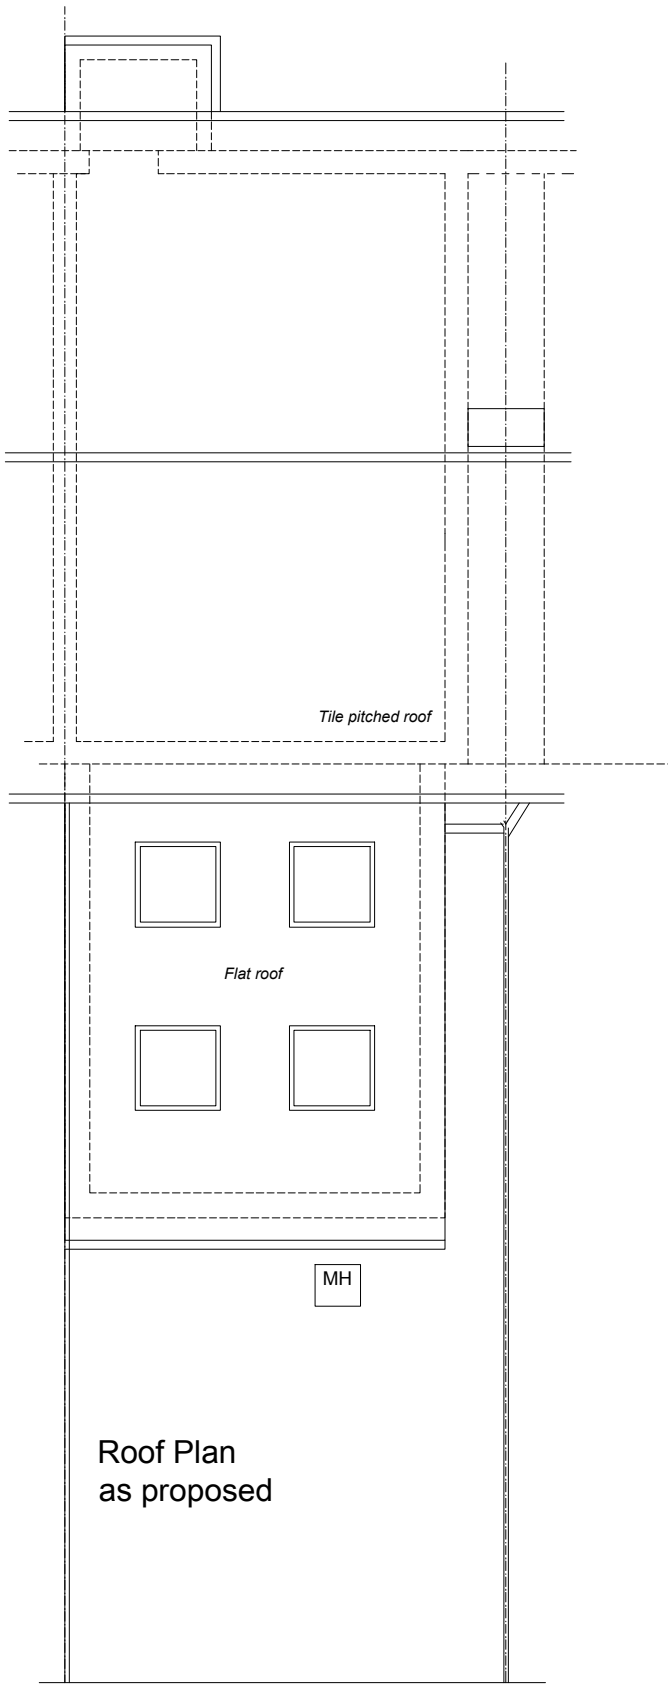
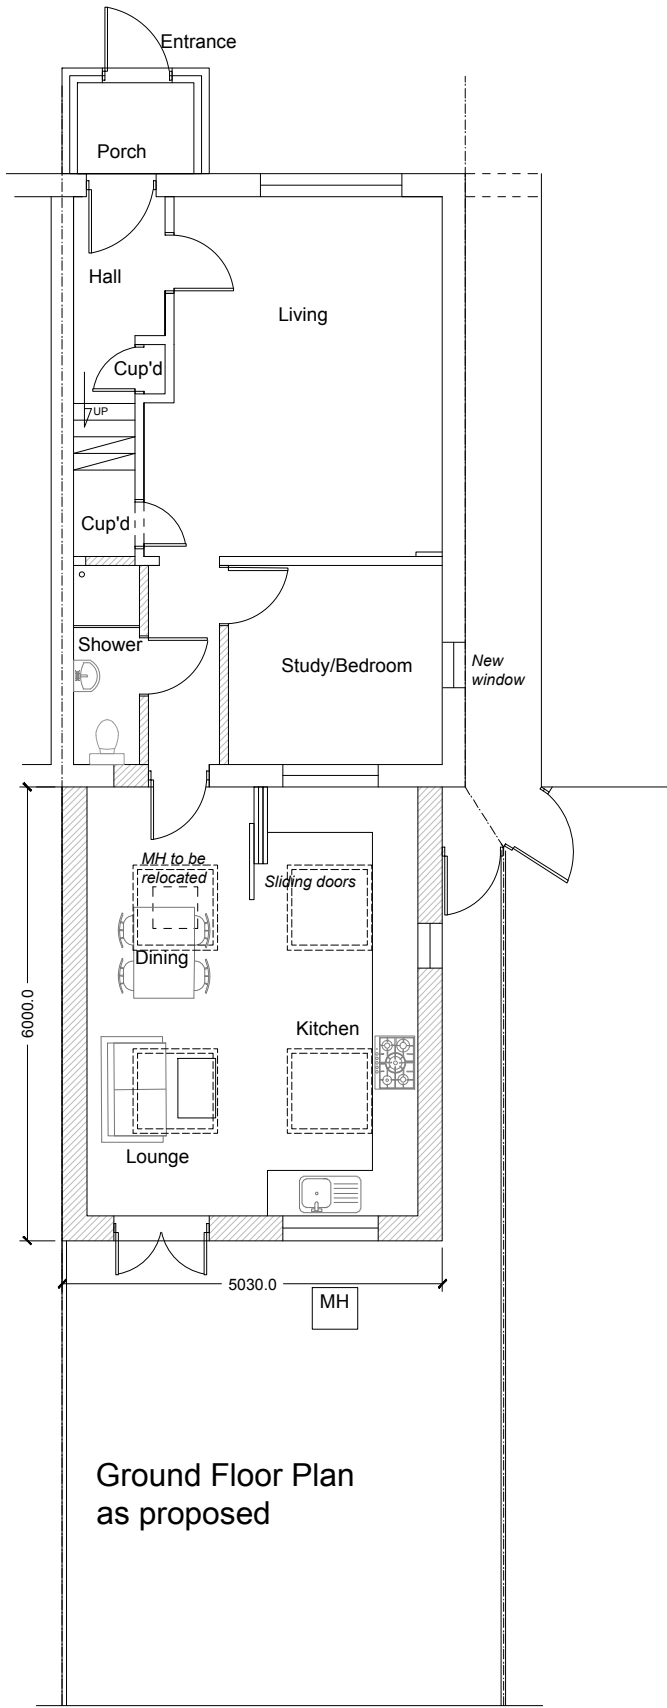


Mocatta House
Trafalgar Square
Brighton, BN1 4DU
United Kingdom

T +44 (0)1273 443845
E info@wangdaoarch.com
W www.wangdaoarch.com

CLIENT
Ms Zunaira Saeed

This drawing is for Planning Permission purpose only.
All dimensions to be confirmed on site.

© This drawing is the sole copyright of
Wang Dao Architecture Ltd.

Any discrepancies between this drawing & other
information shall be reported to the Architect.
MODIFICATIONS to be made solely on
ORIGINAL MAGNETIC MEDIA.

PROJECT
84 Chesterfield Road
Worthing
BN12 6BZ

TITLE
Rear Extension
Plans as proposed

STATUS
Planning

DATE
November 2025

DRAWN BY
Edward

DRAWING NUMBER
2533 PL 03A

CTB file:
XREF'S:

SCALE @ A3
1:100

REVIEWED BY

LTscale: