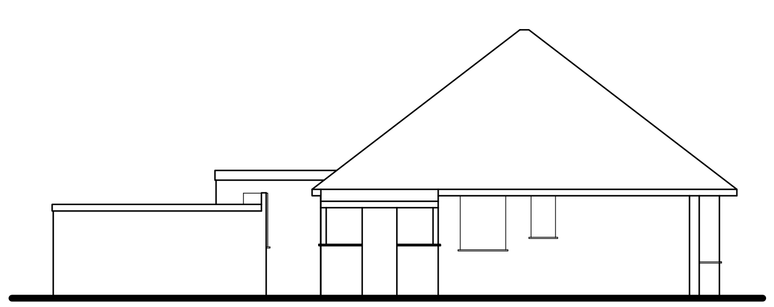

Existing Side (East) Elevation

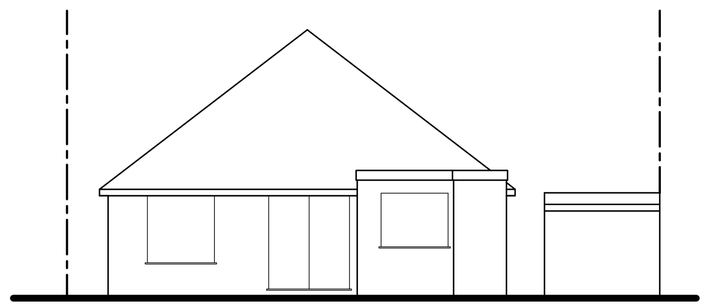

Existing Rear (South) Elevation

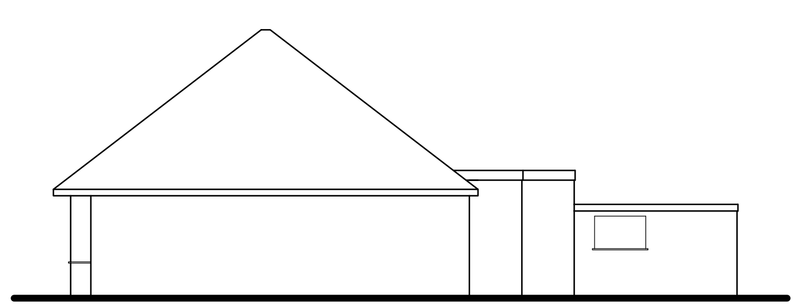

Existing Side (West) Elevation

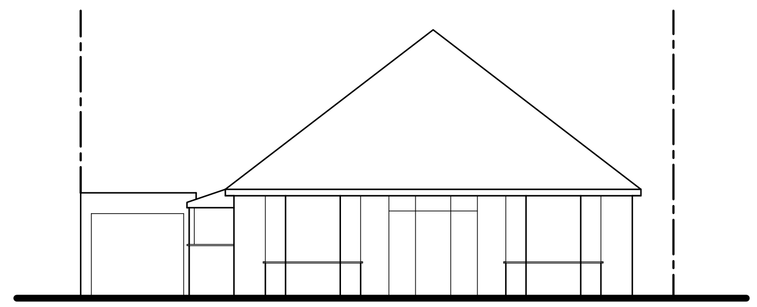

Existing Front (North) Elevation



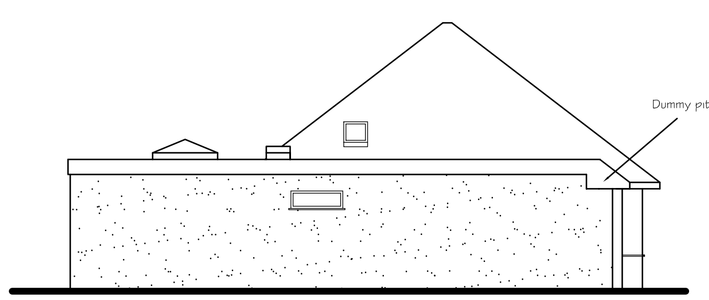

Proposed Side (East) Elevation

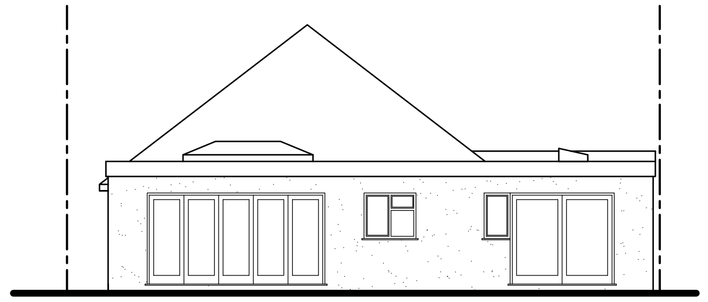

Proposed Rear (South) Elevation

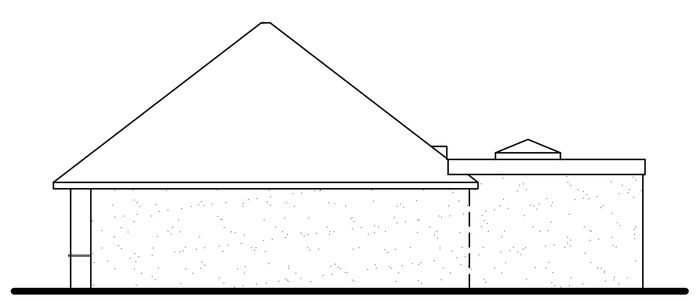

Proposed Side (West) Elevation

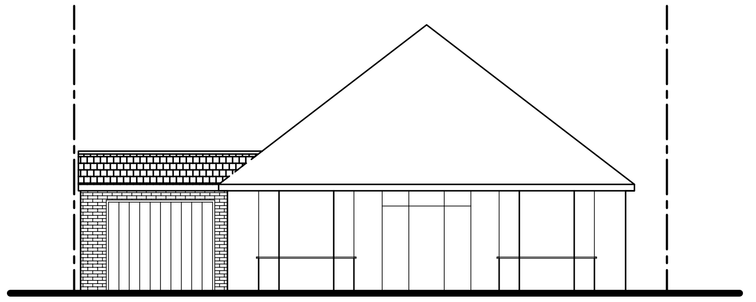

Proposed Front (North) Elevation



D Dec 2025 Garage set back

Tony Rogers
Building Consultants
Address: 40 Dawn Crescent, Upper Beeding
West Sussex, BN44 3WH
Telephone: 01903 815225 Fax: 01903 815225

Rev.	Date:	Revision Description:
A	Nov 2025	Elevation scale bar altered
B	Nov 2025	Window added to bed3 and
		all of West elevation rendered
C	Dec 2025	Dummy pitch roof annotated

Client: Mr & Mrs M Goodwin

Address: 127 Crabtree Lane
Lancing
West Sussex
BN15 9NL

Project: Proposed ground floor rear/ side extension

Scale: 1:100
Paper Size A1

Date: October 2025

Drawing No: 25/1617/02

Drawn By: AWR

Revision: D