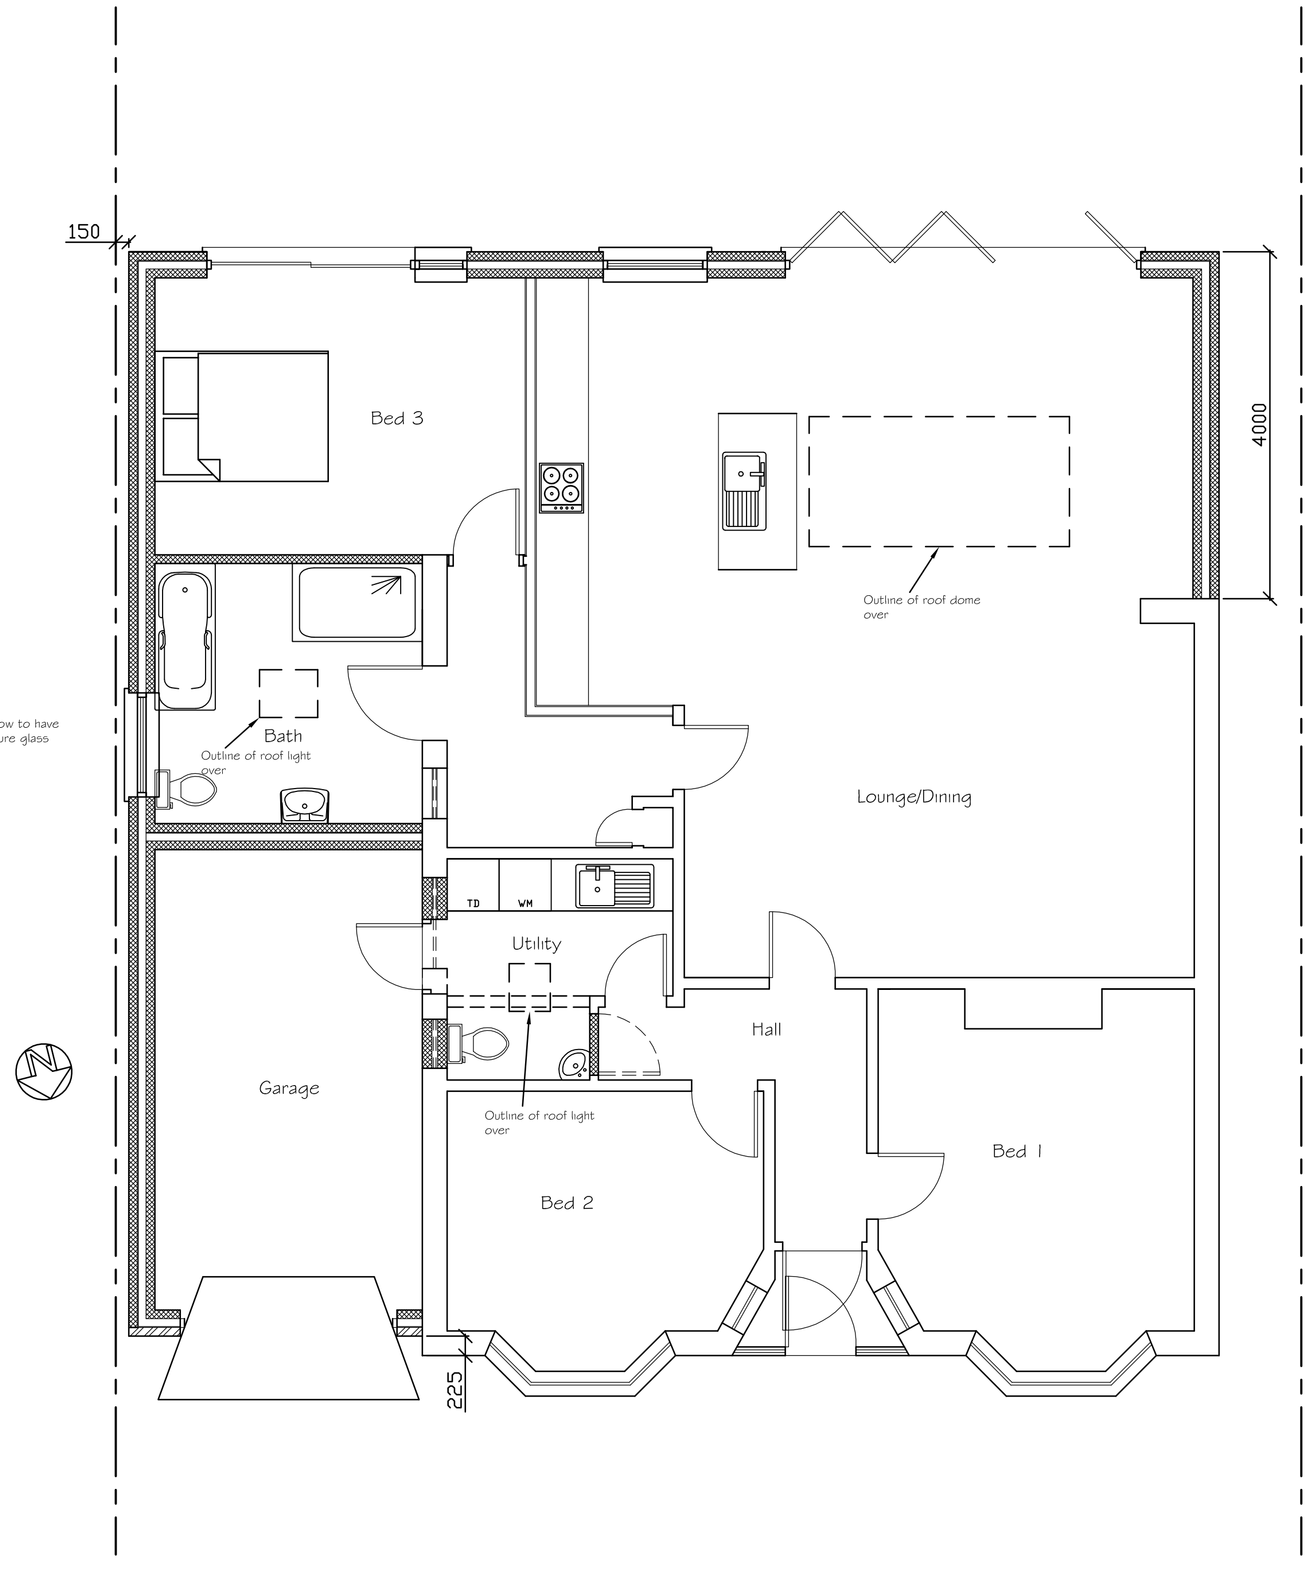

Proposed Ground Floor Plan

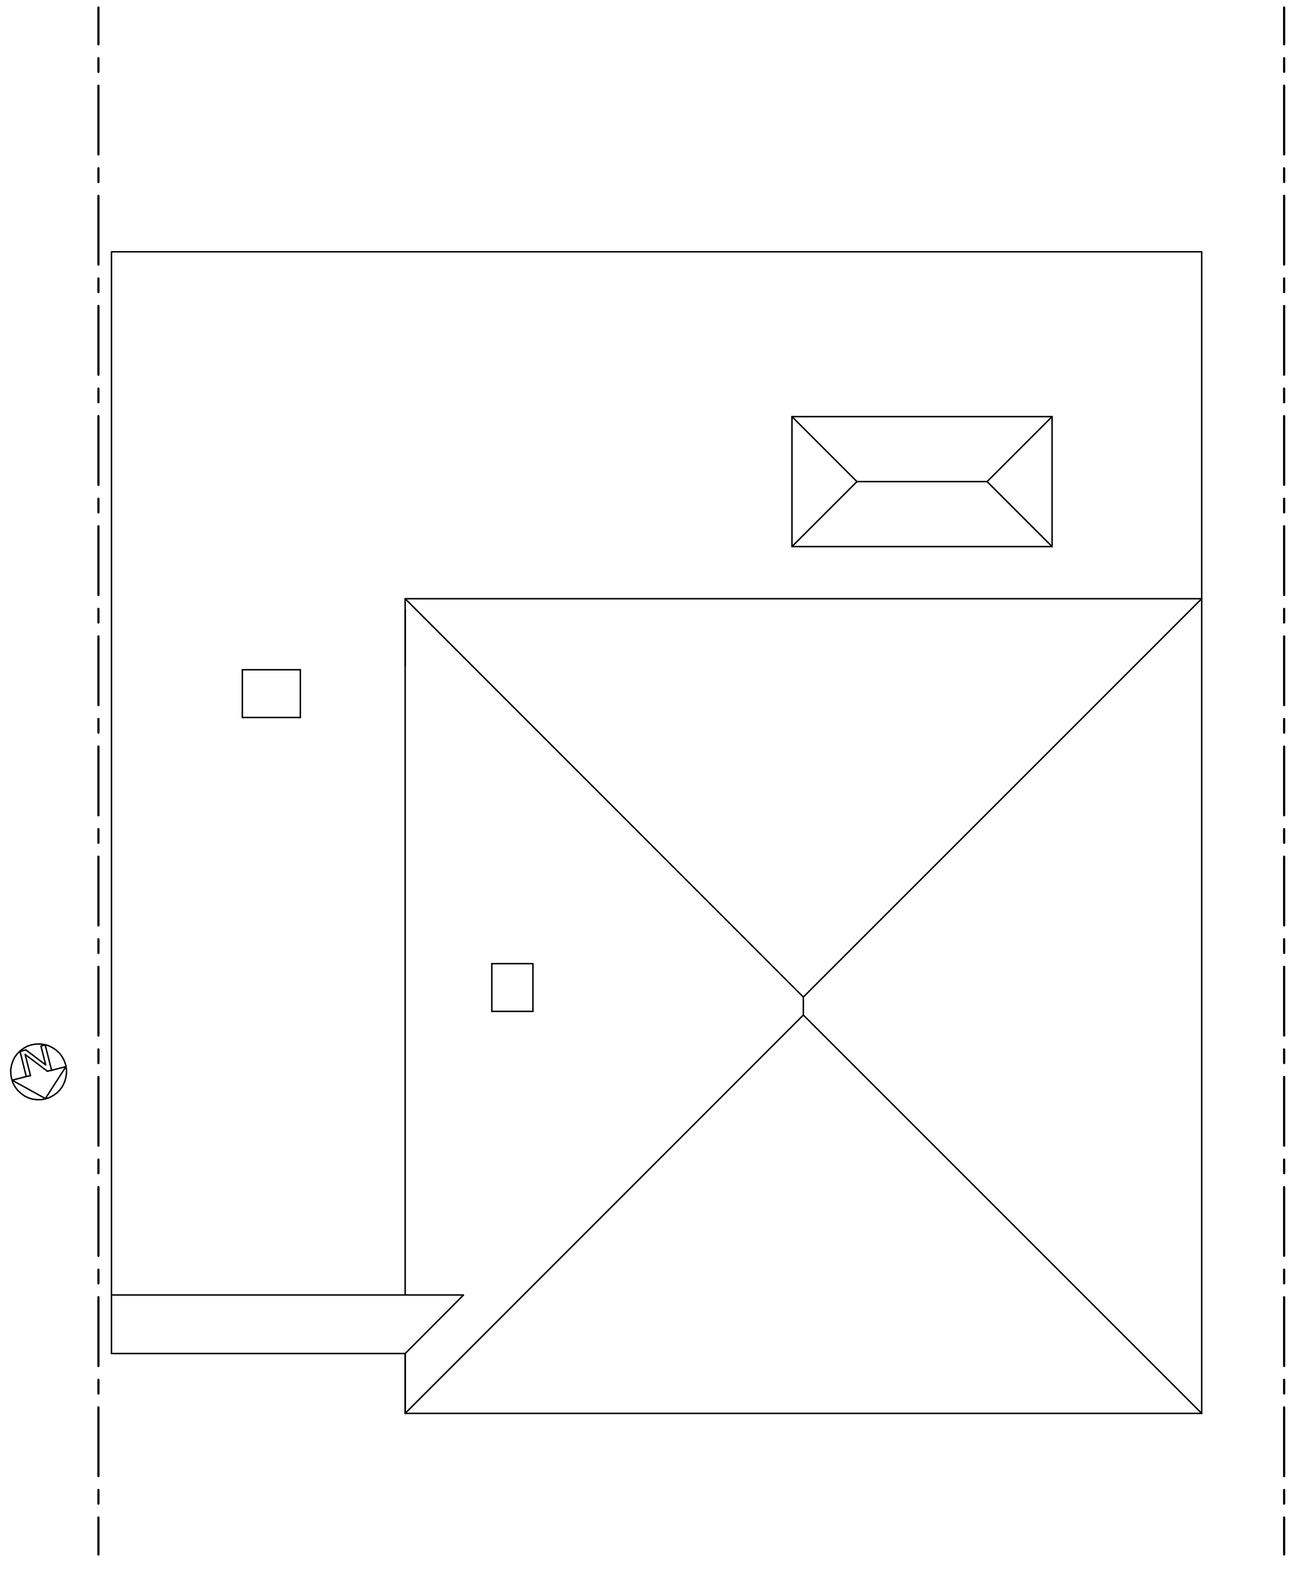

Proposed Roof Plan

0 0.5 1 2 3 4 5 6 7 8 9 10

SCALE 1:50

Tony Rogers
Building Consultants
Address: 40 Dawn Crescent, Upper Beeding
West Sussex, BN44 3WH
Telephone: 01903 815225 Fax: 01903 815225

Rev.	Date:	Revision Description:
A	Nov 2025	Window added to Bed3
B	Dec 2025	Garage set back

Client: Mr & Mrs M Goodwin

Address: 127 Crabtree Lane
Lancing
West Sussex
BN15 9NL

Project: Proposed ground floor rear/ side extension

Scale: 1:50
Paper Size A1

Date: October 2025

Drawing No: 25/1617/03

Drawn By: AWR

Revision: B