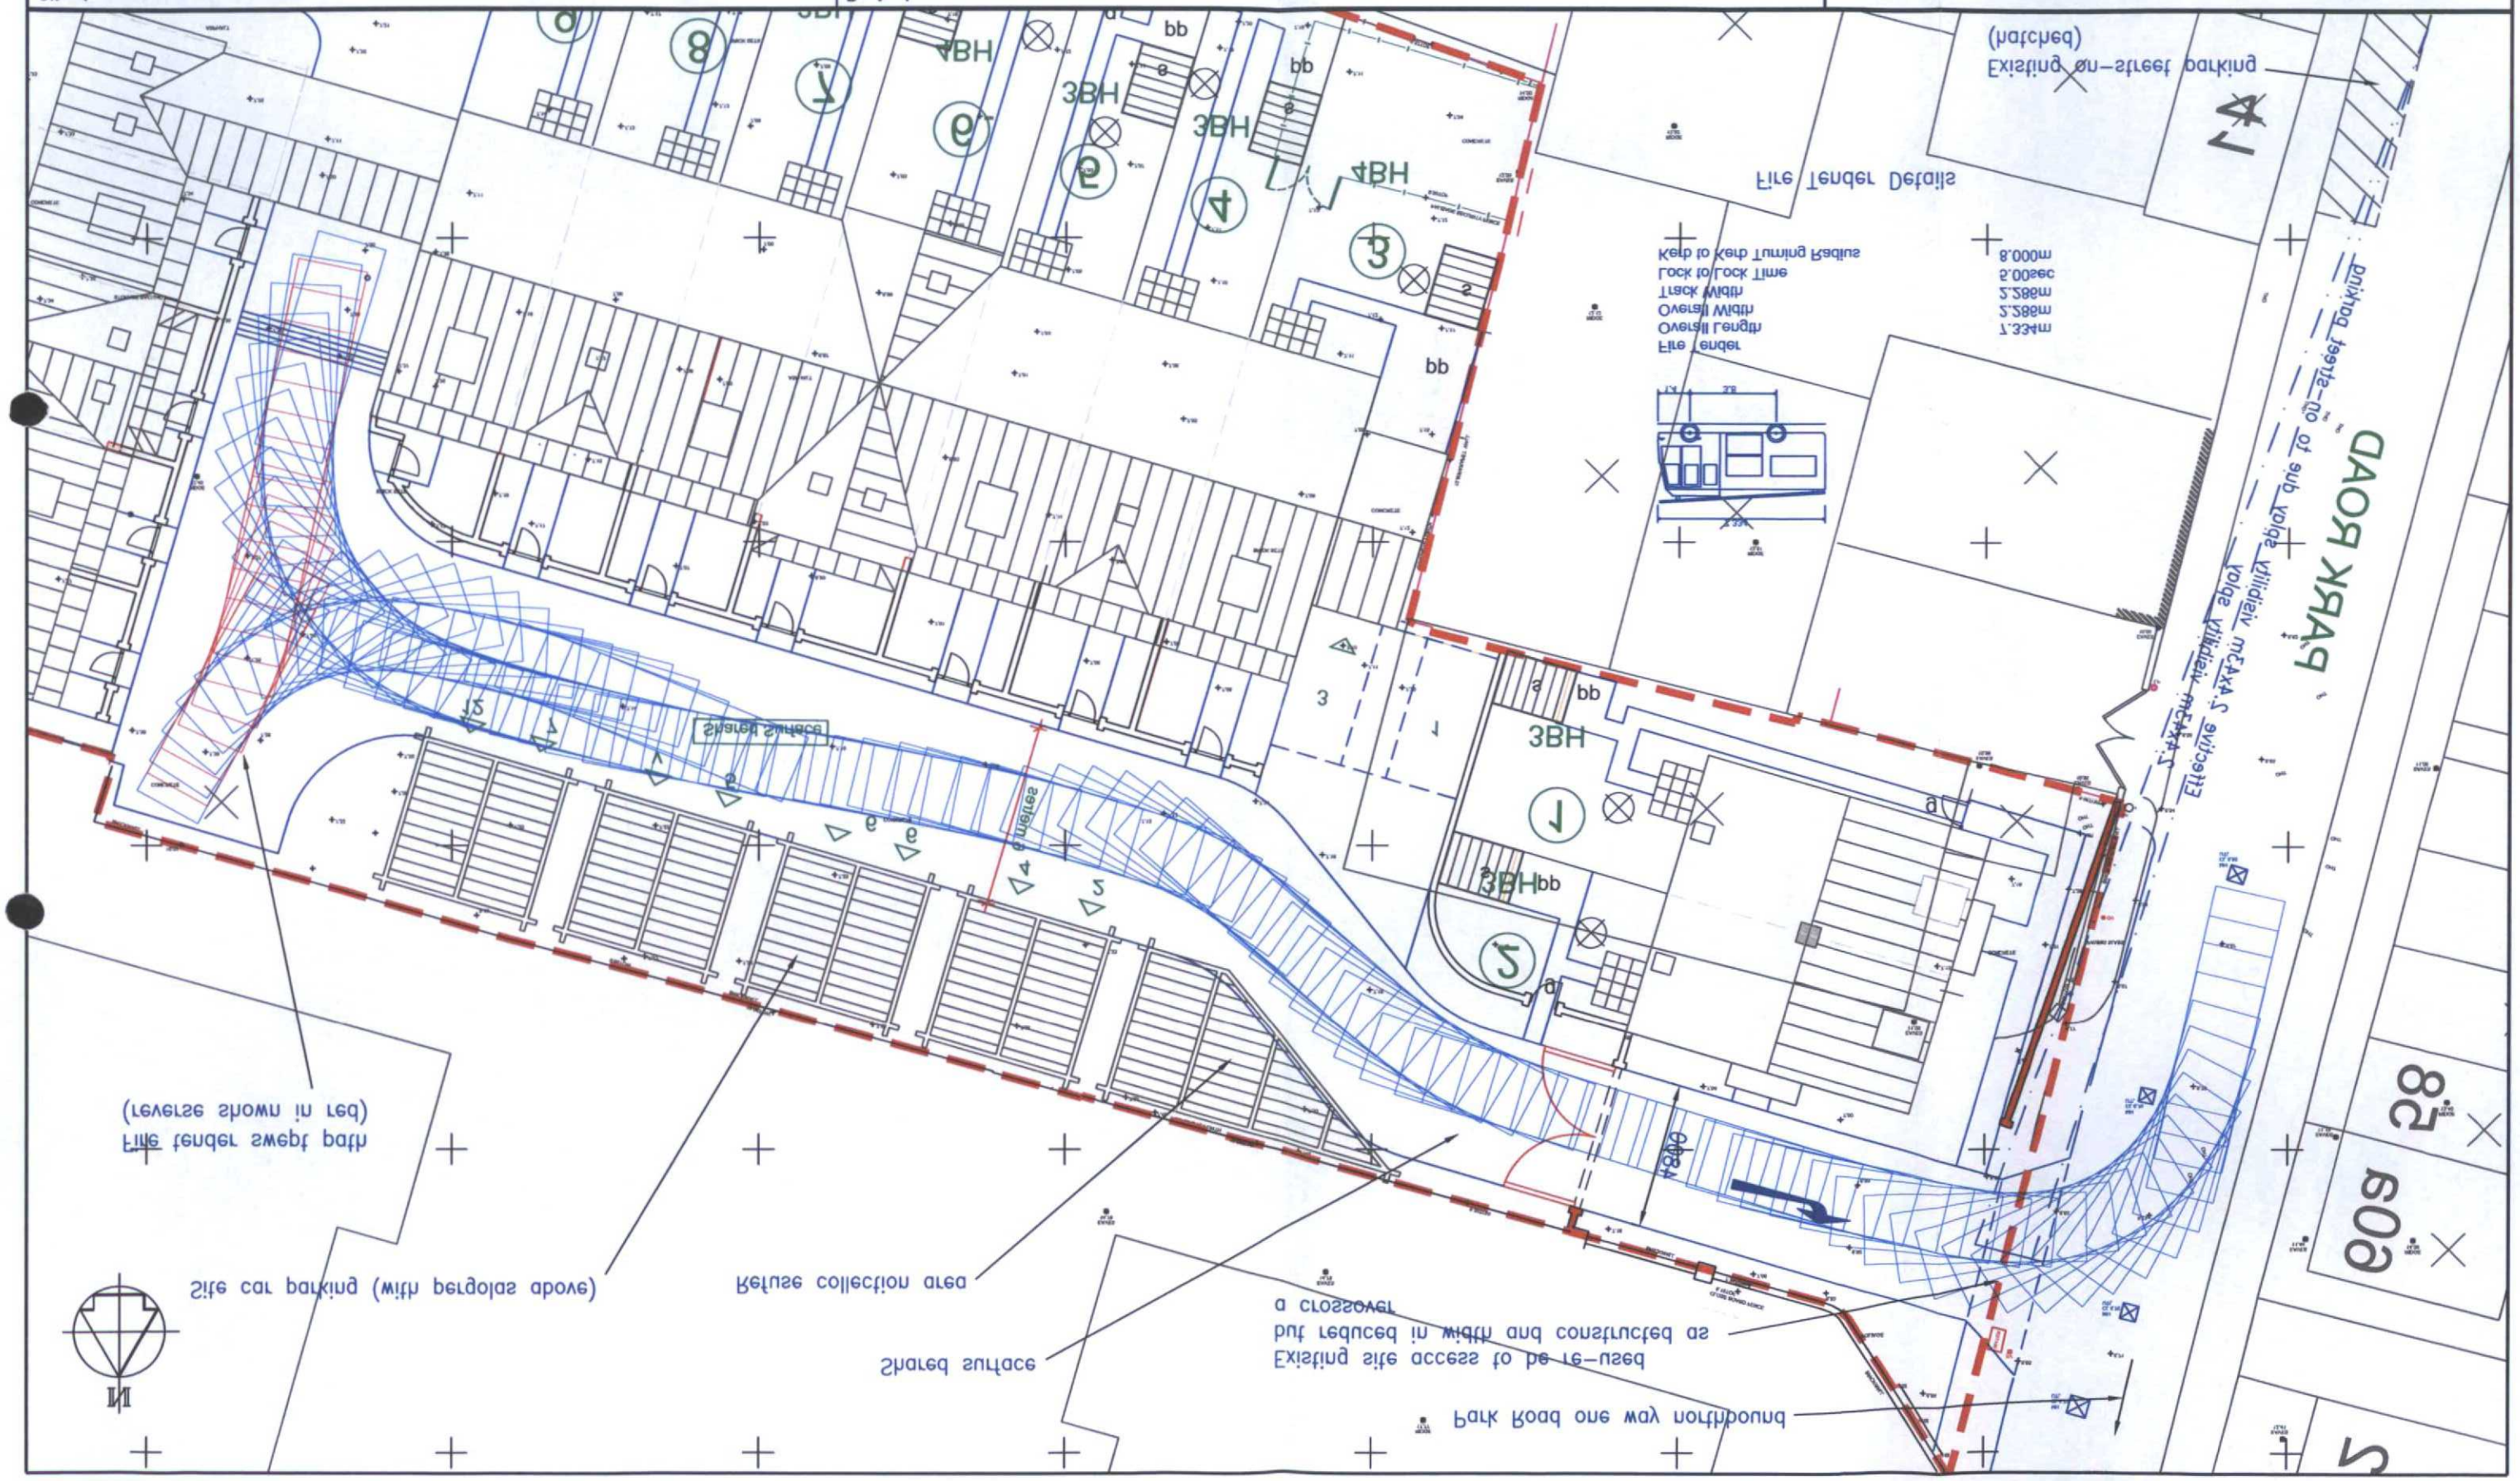

Status FOR APPROVAL
Checked PMT
Drawn RDP
Scale 1:200
Sheet A3
Date JUN 2010
Drawing No. REDW-2936-111
Rev
Client OAKFAWN PROPERTIES
Drawing Title HIGHWAY ACCESS PLAN
Project RESIDENTIAL DEVELOPMENT, PARK ROAD, WORTHING
REDWOOD PARTNERSHIP
CONSULTING ENGINEERS & TRANSPORTATION PLANNERS
Maritime House, Basin Road North, Portslade, Brighton, BN41 1WR
Telephone: 01273 414515
www.redwoodpartnership.co.uk
Fire Tender Details
Fire Tender
Overall Length
Overall Width
Track Width
Lock to Lock Time
Kerb to Kerb Turning Radius
7.334m
2.288m
2.288m
5.00sec
8.000m
Existing on-street parking (hatched)
PARK ROAD
Ellective 2.4x4.2 vehicle
Shared surface
Fire tender swept path (reverse shown in red)
Site car parking (with pergolas above)
Refuse collection area
Shared surface
Existing site access to be re-used but reduced in width and constructed as a crossover
Park Road one way northbound