EXISTING GROUND FLOOR PLAN 1:50

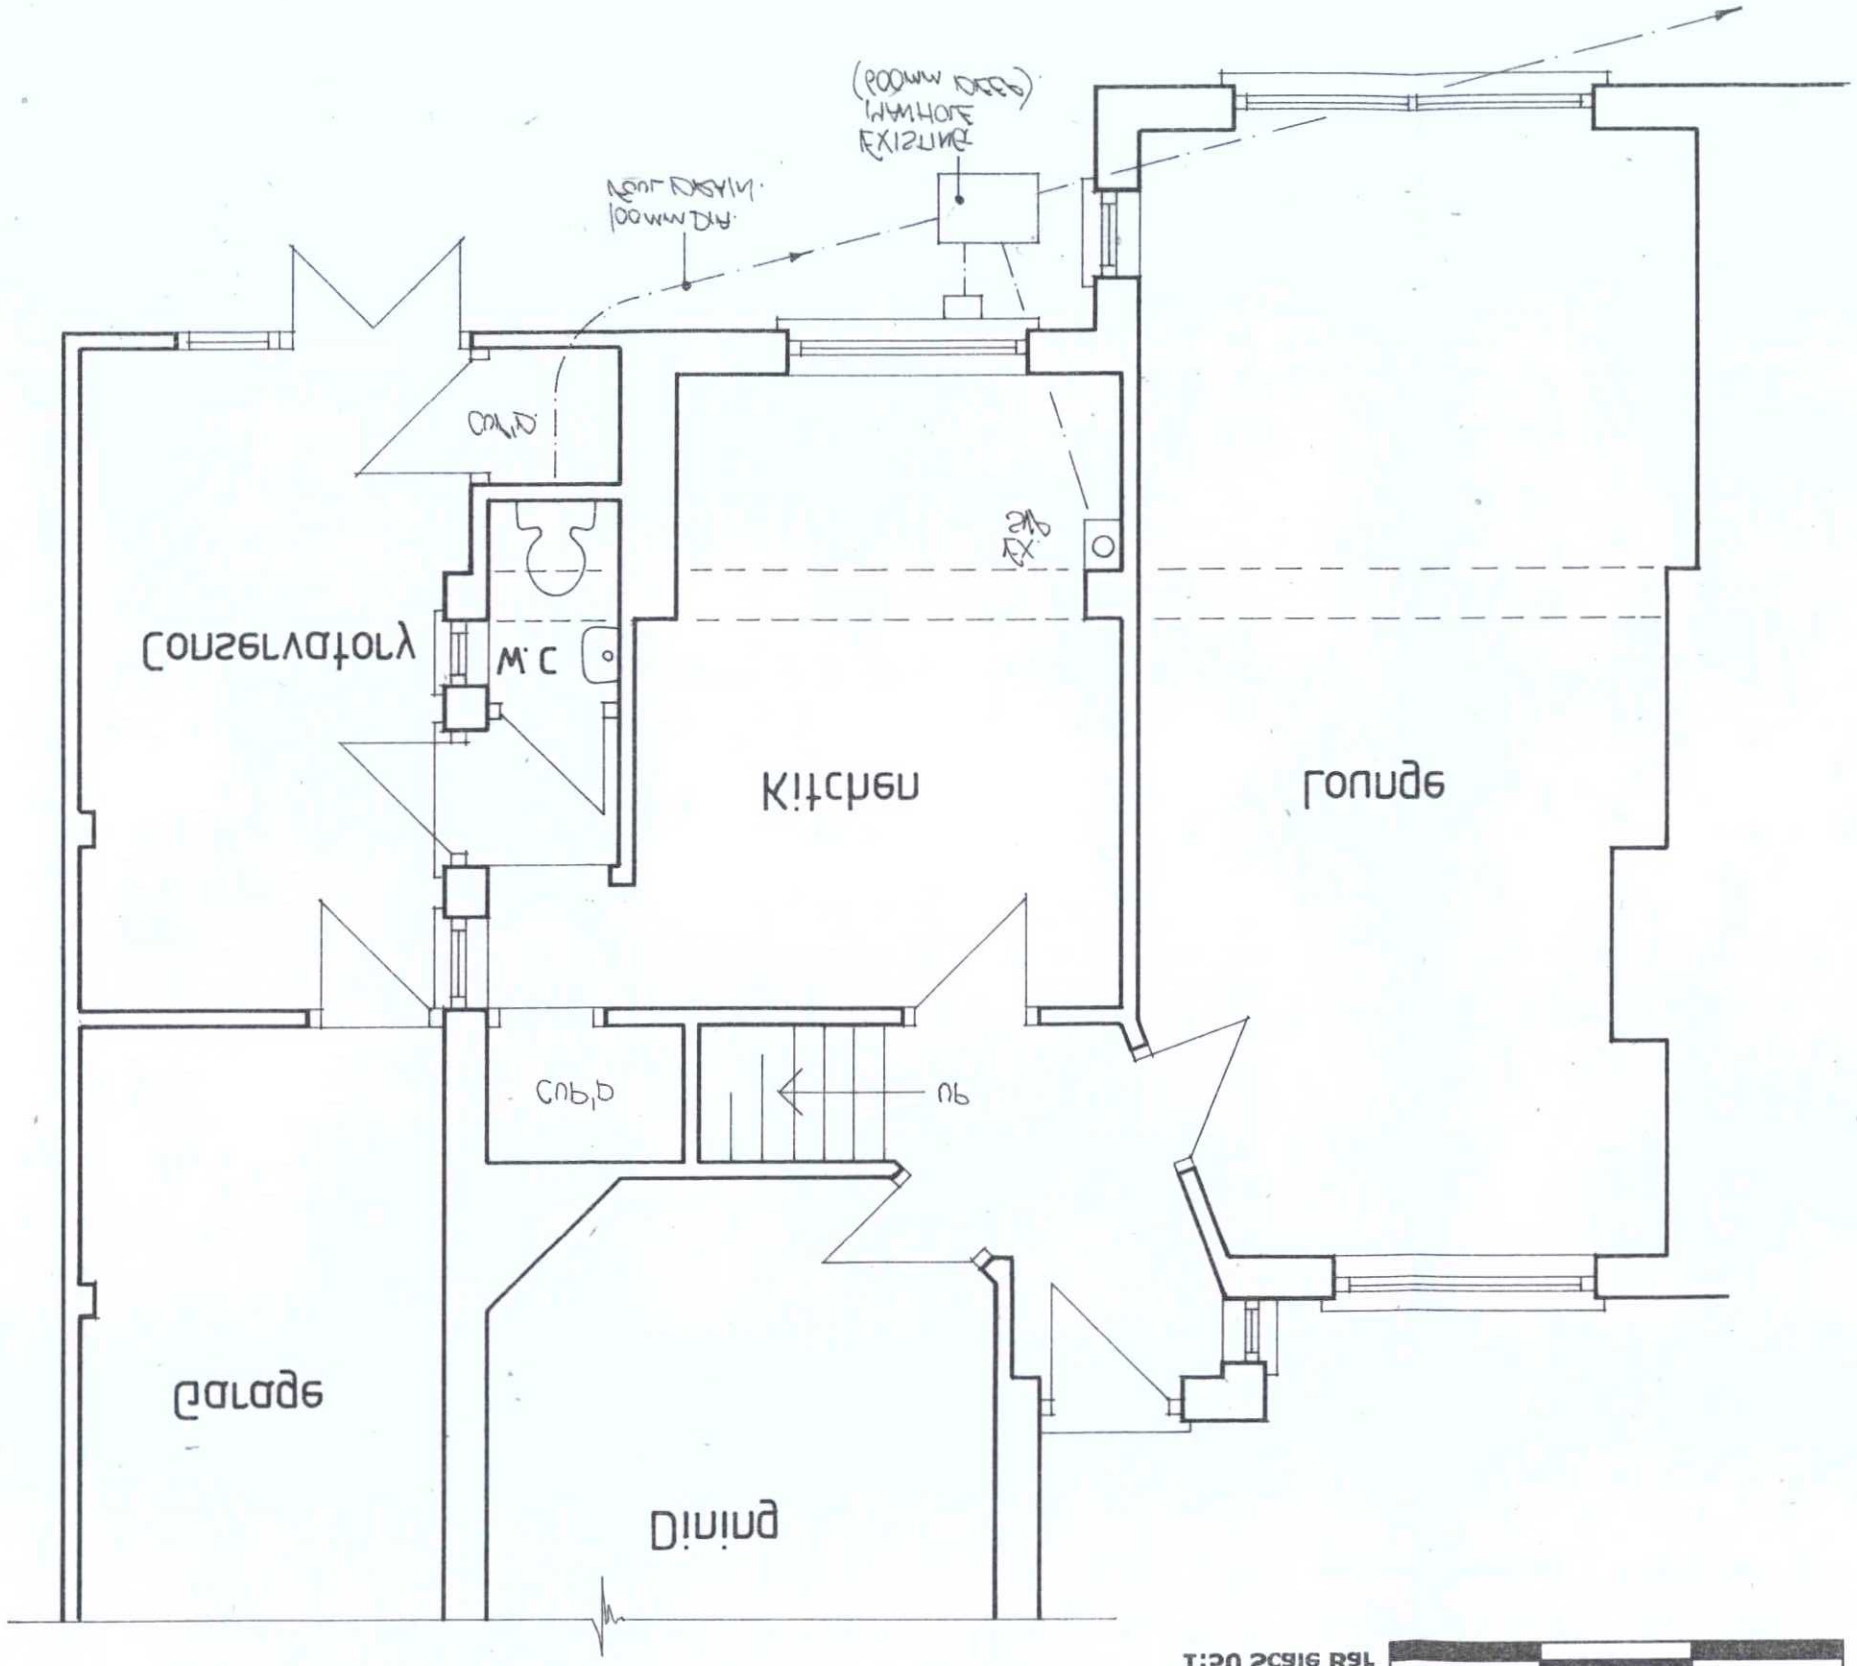

1:50 Scale Bar

1m 2m 3m

1:100 Scale Bar

1m 2m 3m 4m 5m 6m

EXISTING EAST ELEVATION 1:100

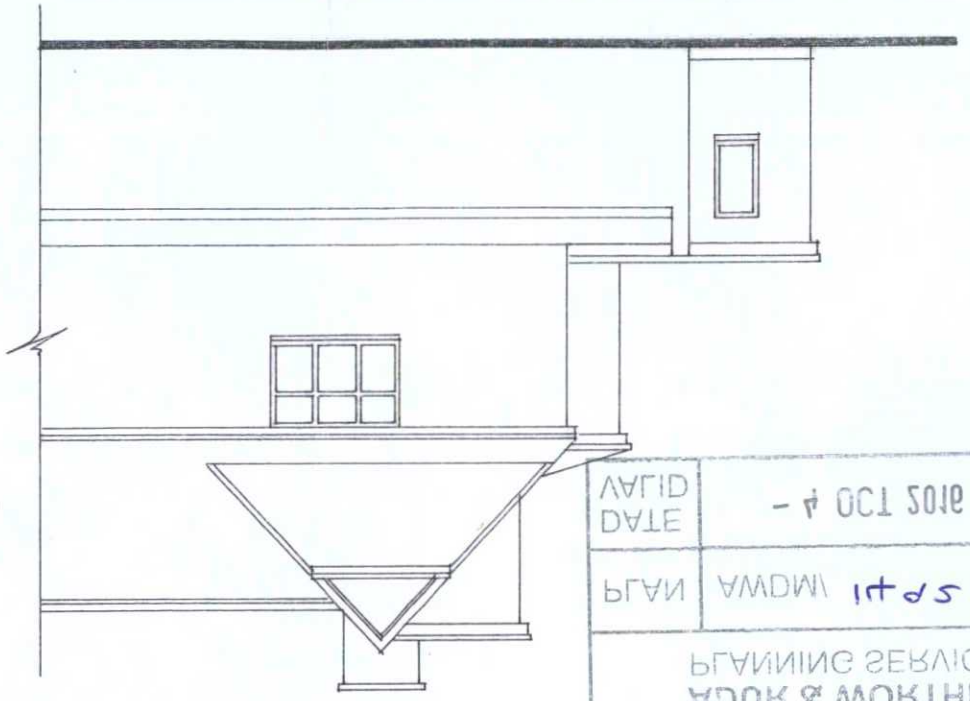

EXISTING NORTH ELEVATION 1:100

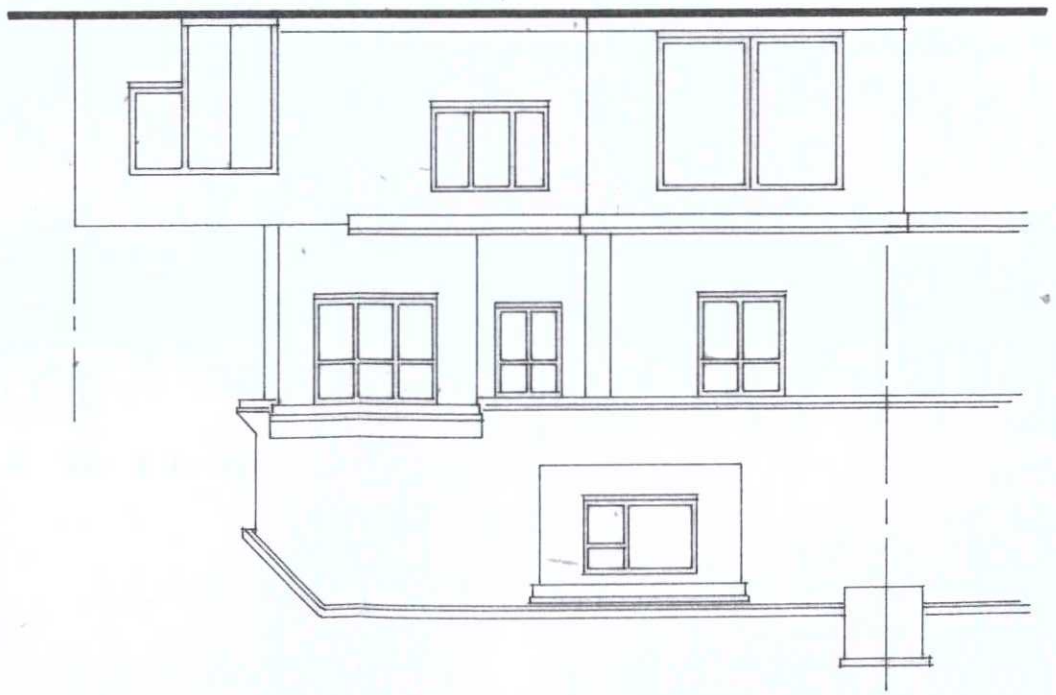

Date: Sept. 2016	Scales: As shown
Paper size: A3	Dwg No: AD-172-01

Drawing title: Proposed 2-storey rear extension

Address of works: 33 The Avenue, Shoreham

Unit 1
Gosling Croft Business Park
Long Furlong
Clapham Worthing
West Sussex BN13 3UT

atterbury moore associates
architectural & quantity surveying services

ADUR & WORTHING PLANNING SERVICES

PLAN	AWDM/ 1425/16
DATE	- 4 OCT 2016
VALID	