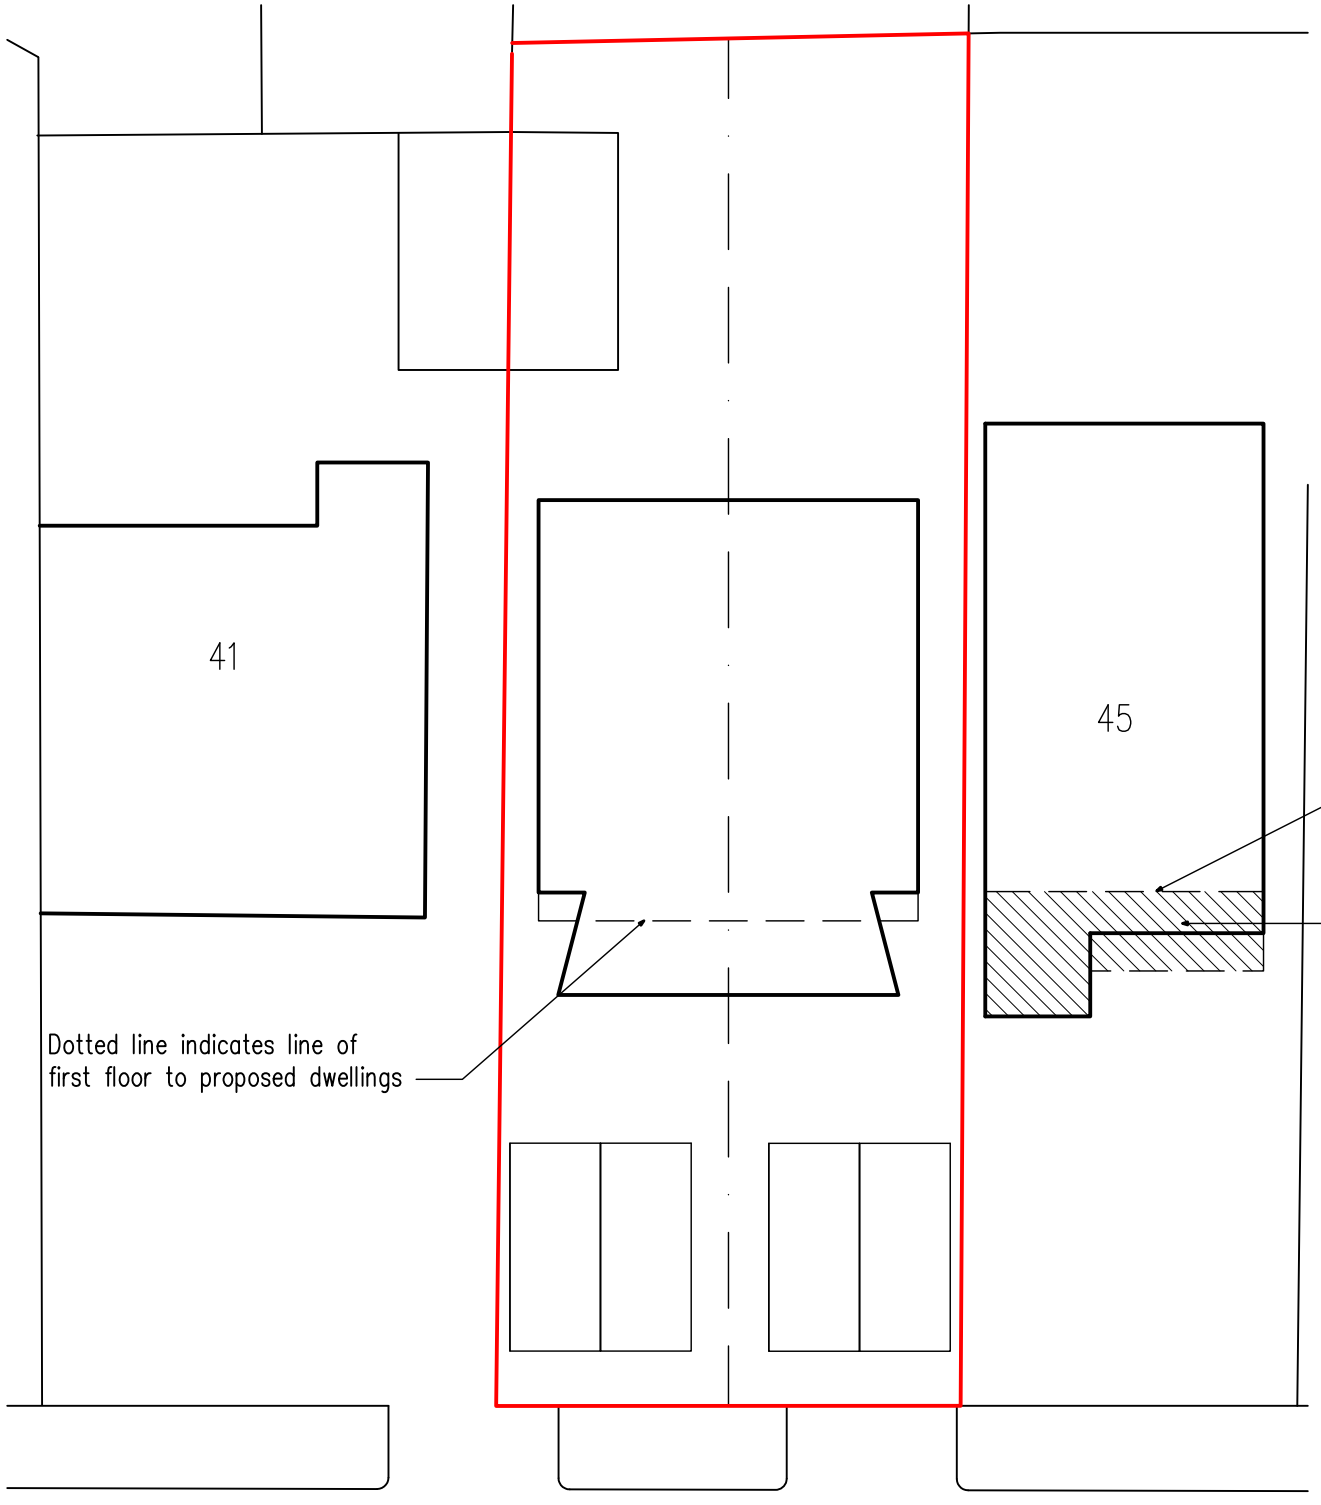



Location Plan
1:1250

Block Plan
1:200

2m 4m 6m 8m 10m 12m 14m 16m 18m 20m
1:200 Scale Bar

10m 20m 30m 40m 50m
1:1250 Scale Bar

Copyright of:

RJA Planning & Building Consultants
16 Greenacres
Shoreham-By-Sea
West Sussex
BN43 5WY

Tel: 01273 467297
Fax: 01273 467297
Email: rex@rjapbc.co.uk

A	08.06.12	Scale of block plan changed and scalebar added

Project:
43 Old Fort Road
Shoreham-By-Sea
West Sussex

Title:
Location & Block Plans

Client:
Paragon Homes

Scale:
1:1250, 1:200 @ A3

Date:

Drawn:

Drg. No. 11372- Loc

Rev'n A