

plan of small animals' enclosure (5 units)

Small animals' enclosure to be of timber framed construction clad with fine galv. wire mesh & a translucent plastic sheet as a roof.

Note: This drawing must be read in conjunction with the Site Plan on drg. no. 0112/01A

Form 2no sign boards as shown out of 19mm marine ply sheet; with protective cover moulding around perimeter fixed with non-ferrous nails & mitred at corners.

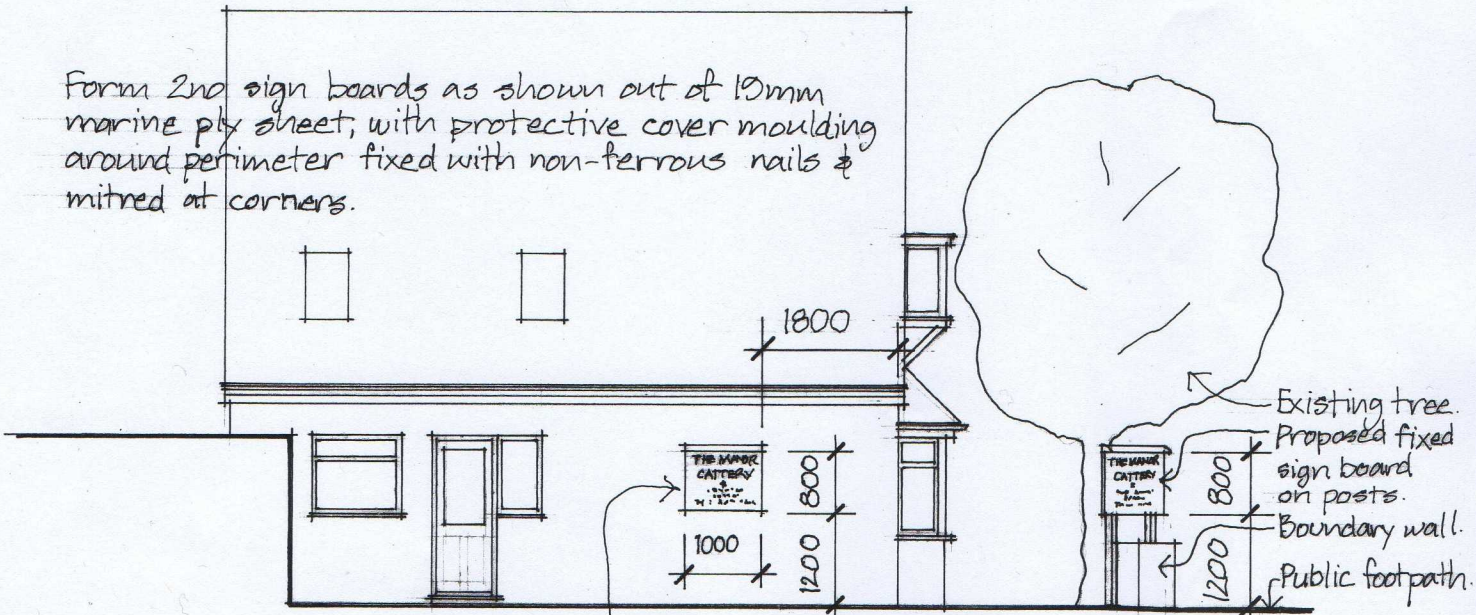

Proposed sign board secured to existing wall of house.

east elevation of house

Each sign board to have a trough light over, capable of shedding 250 cd/m illumination. Fixed sign to have 2no. 75x75 sw supports fixed in the ground securely.

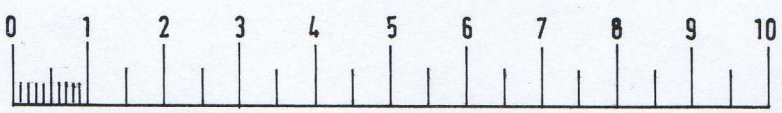

1 to 100 SCALE BAR

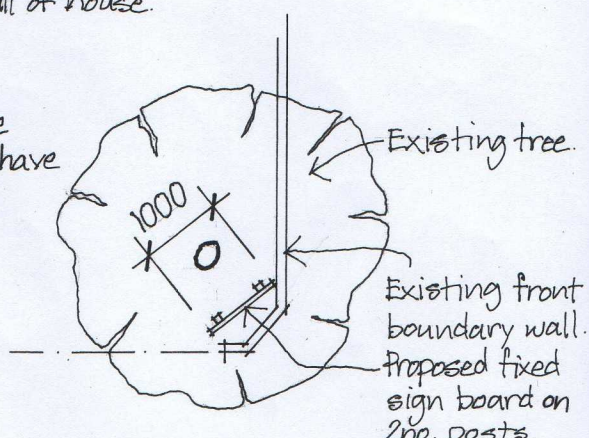

Proposed small animals' enclosure and sign boards to
68 OLD SHORHAM ROAD LANCING BN15 0QZ for Mrs Rachel Bell

plan

drg. no: 0112/02.