
**Martin Szczerbicki Associates** Ltd

| ADUR & WORTHING PLANNING SERVICES | |
|---|---|
| PLAN | AWDM/1722/14 |
| DATE VALID | - 8 DEC 2014 |

Chartered Architects

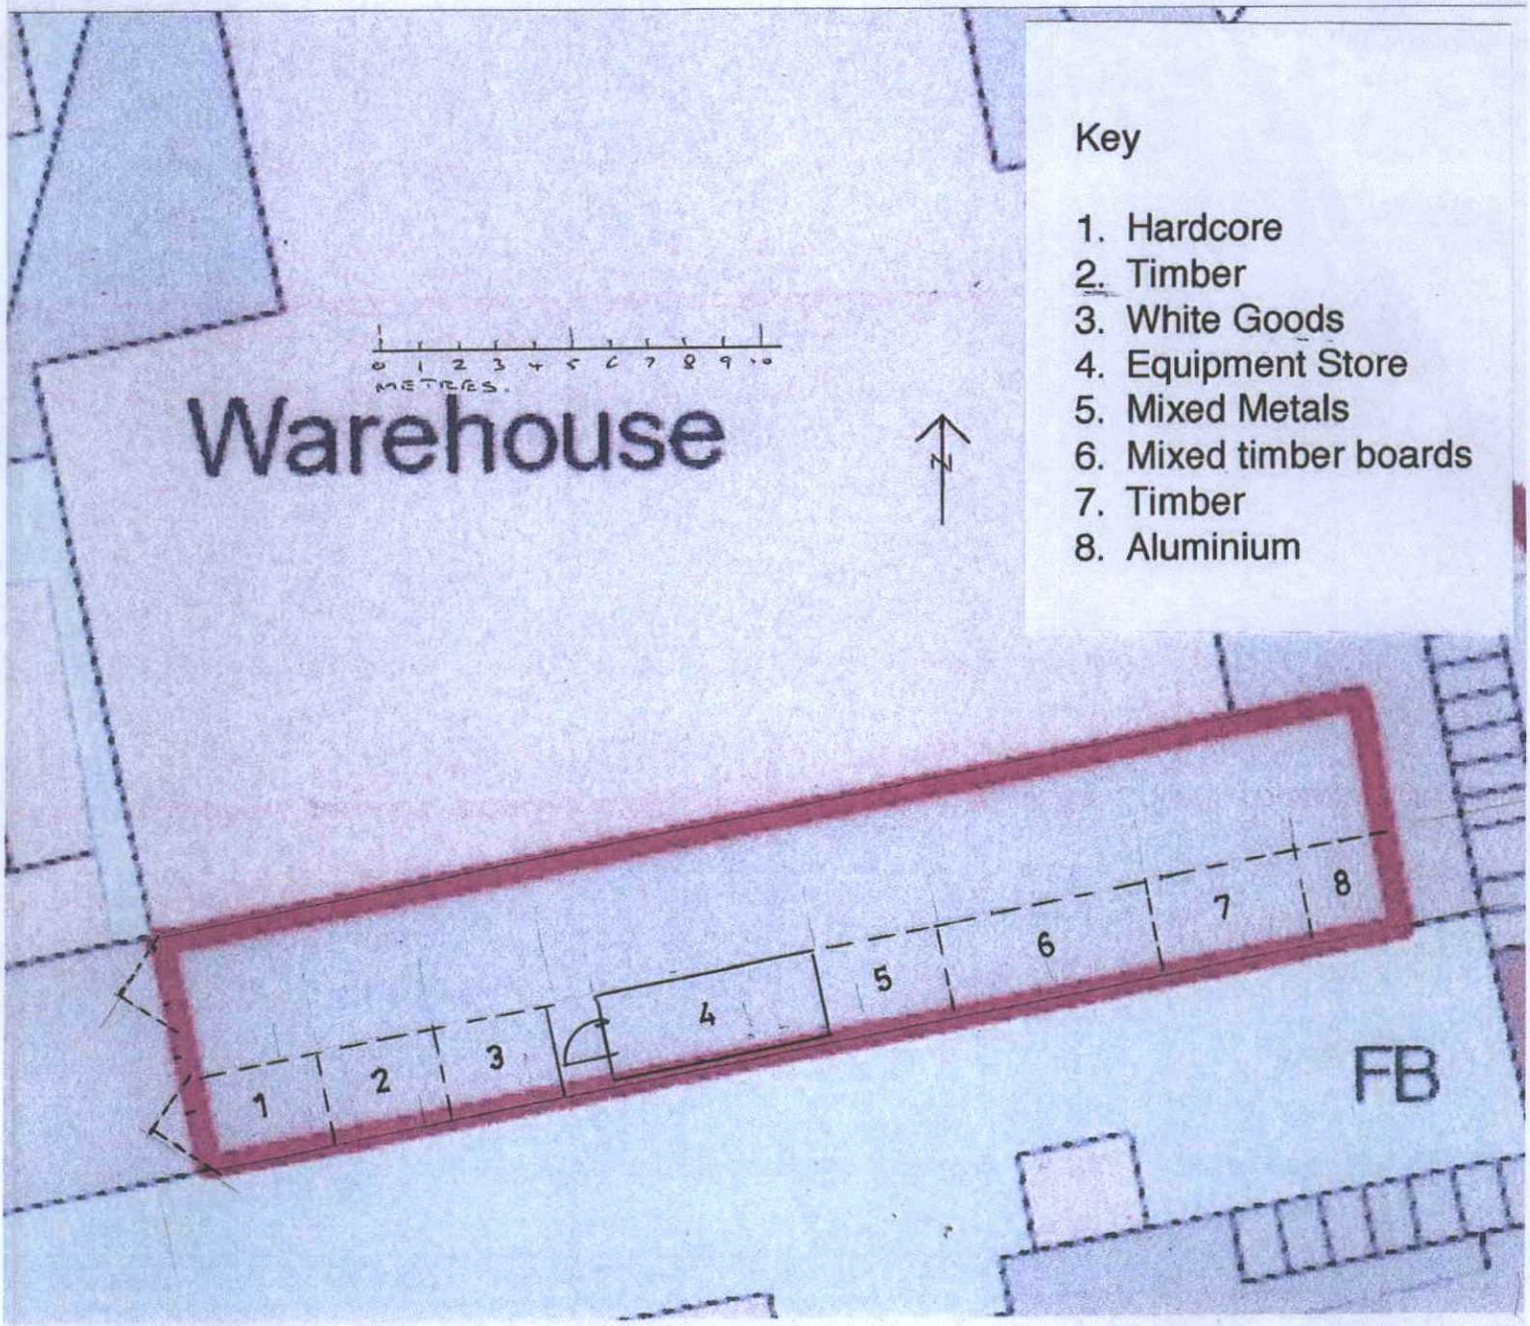


Key

1. Hardcore
2. Timber
3. White Goods
4. Equipment Store
5. Mixed Metals
6. Mixed timber boards
7. Timber
8. Aluminium


**Architects**
**Martin Szczerbicki Associates Ltd.**
Chartered Architects
128 Hollingbury Road
Brighton BN1 7JD
**e-mail** **msarch@btconnect.com**
**Tel / Fax** **01273 505626**


**Project**
Sui Generis, Waste Collection, Transfer and Recycling Site

**Location**
Land to the south of Unit 2, Block 1, Chalex Industrial Estate Manor Hall Road, Southwick

**Drawing**
Site Layout

| | |
|---|---|
| **Drwg.No.** | 14.10.01/4 |
| **Scale** | 1/200 |
| **Date** | 11/2014 |
| **Sheet Size** | A4 |