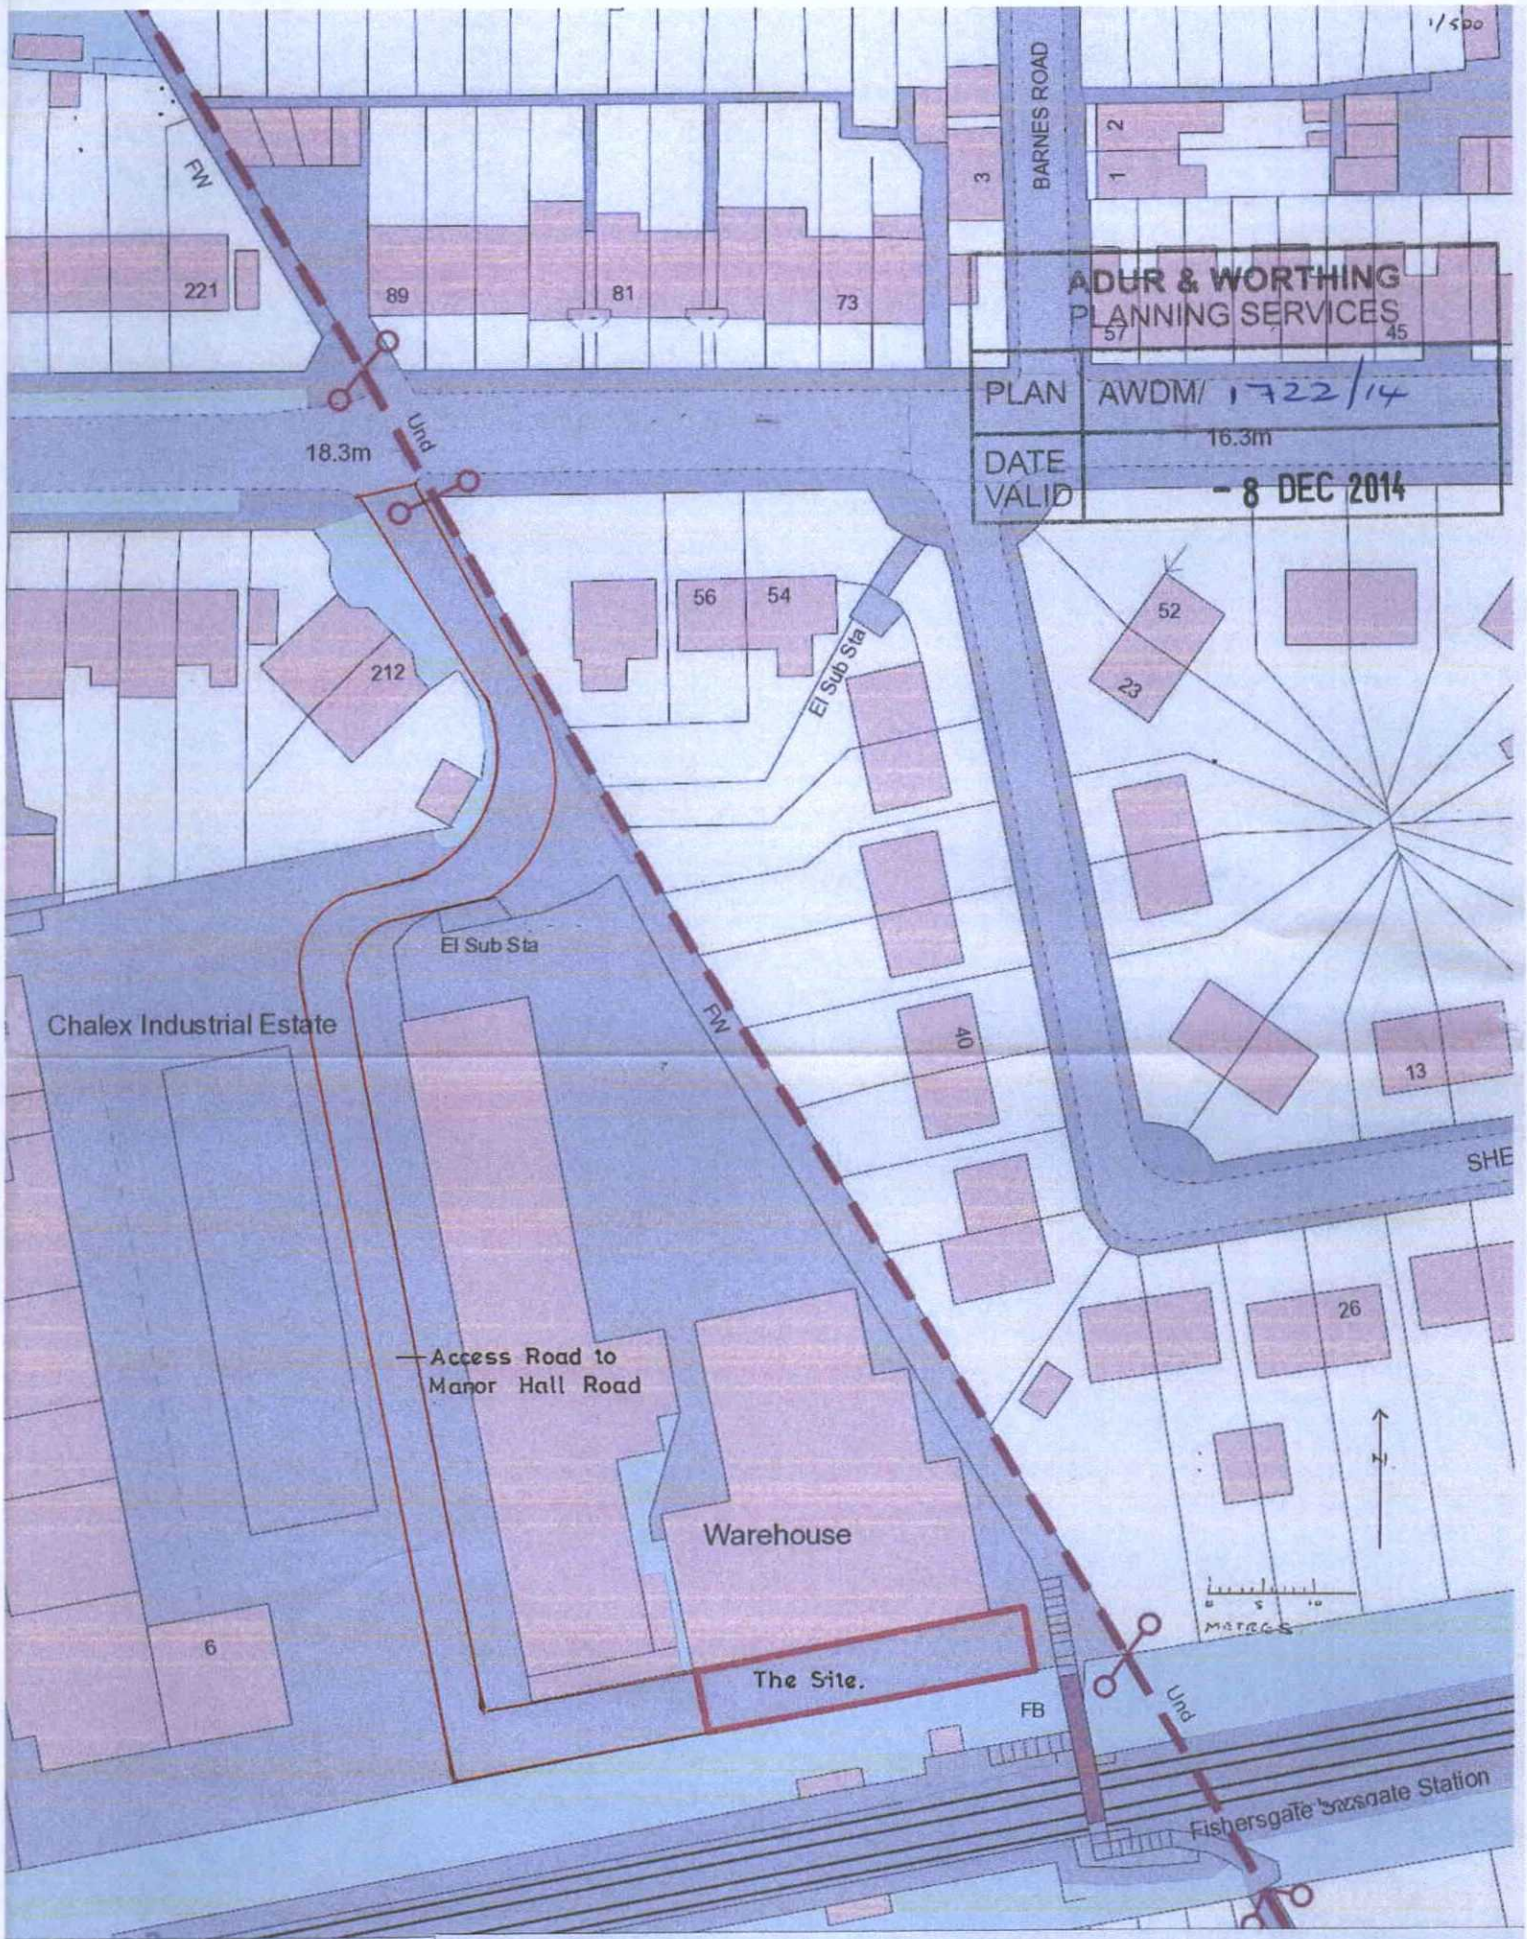


Architects
Martin Szczerbicki Associates Ltd.
Chartered Architects
128 Hollingbury Road
Brighton BN1 7JD
e-mail msarch@btconnect.com
Tel / Fax 01273 505626

Project
Sui Generis, Waste Collection, Transfer and Recycling Site
Location
Land to the south of Unit 2, Block 1, Chalex Industrial Estate Manor Hall Road, Southwick

Drawing
Site Access Plan

Drwg.No.	14.10.01/3
Scale	1/500
Date	11/2014
Sheet Size	A3