


St Peters Church, Furze Road, Worthing BN13 3BP

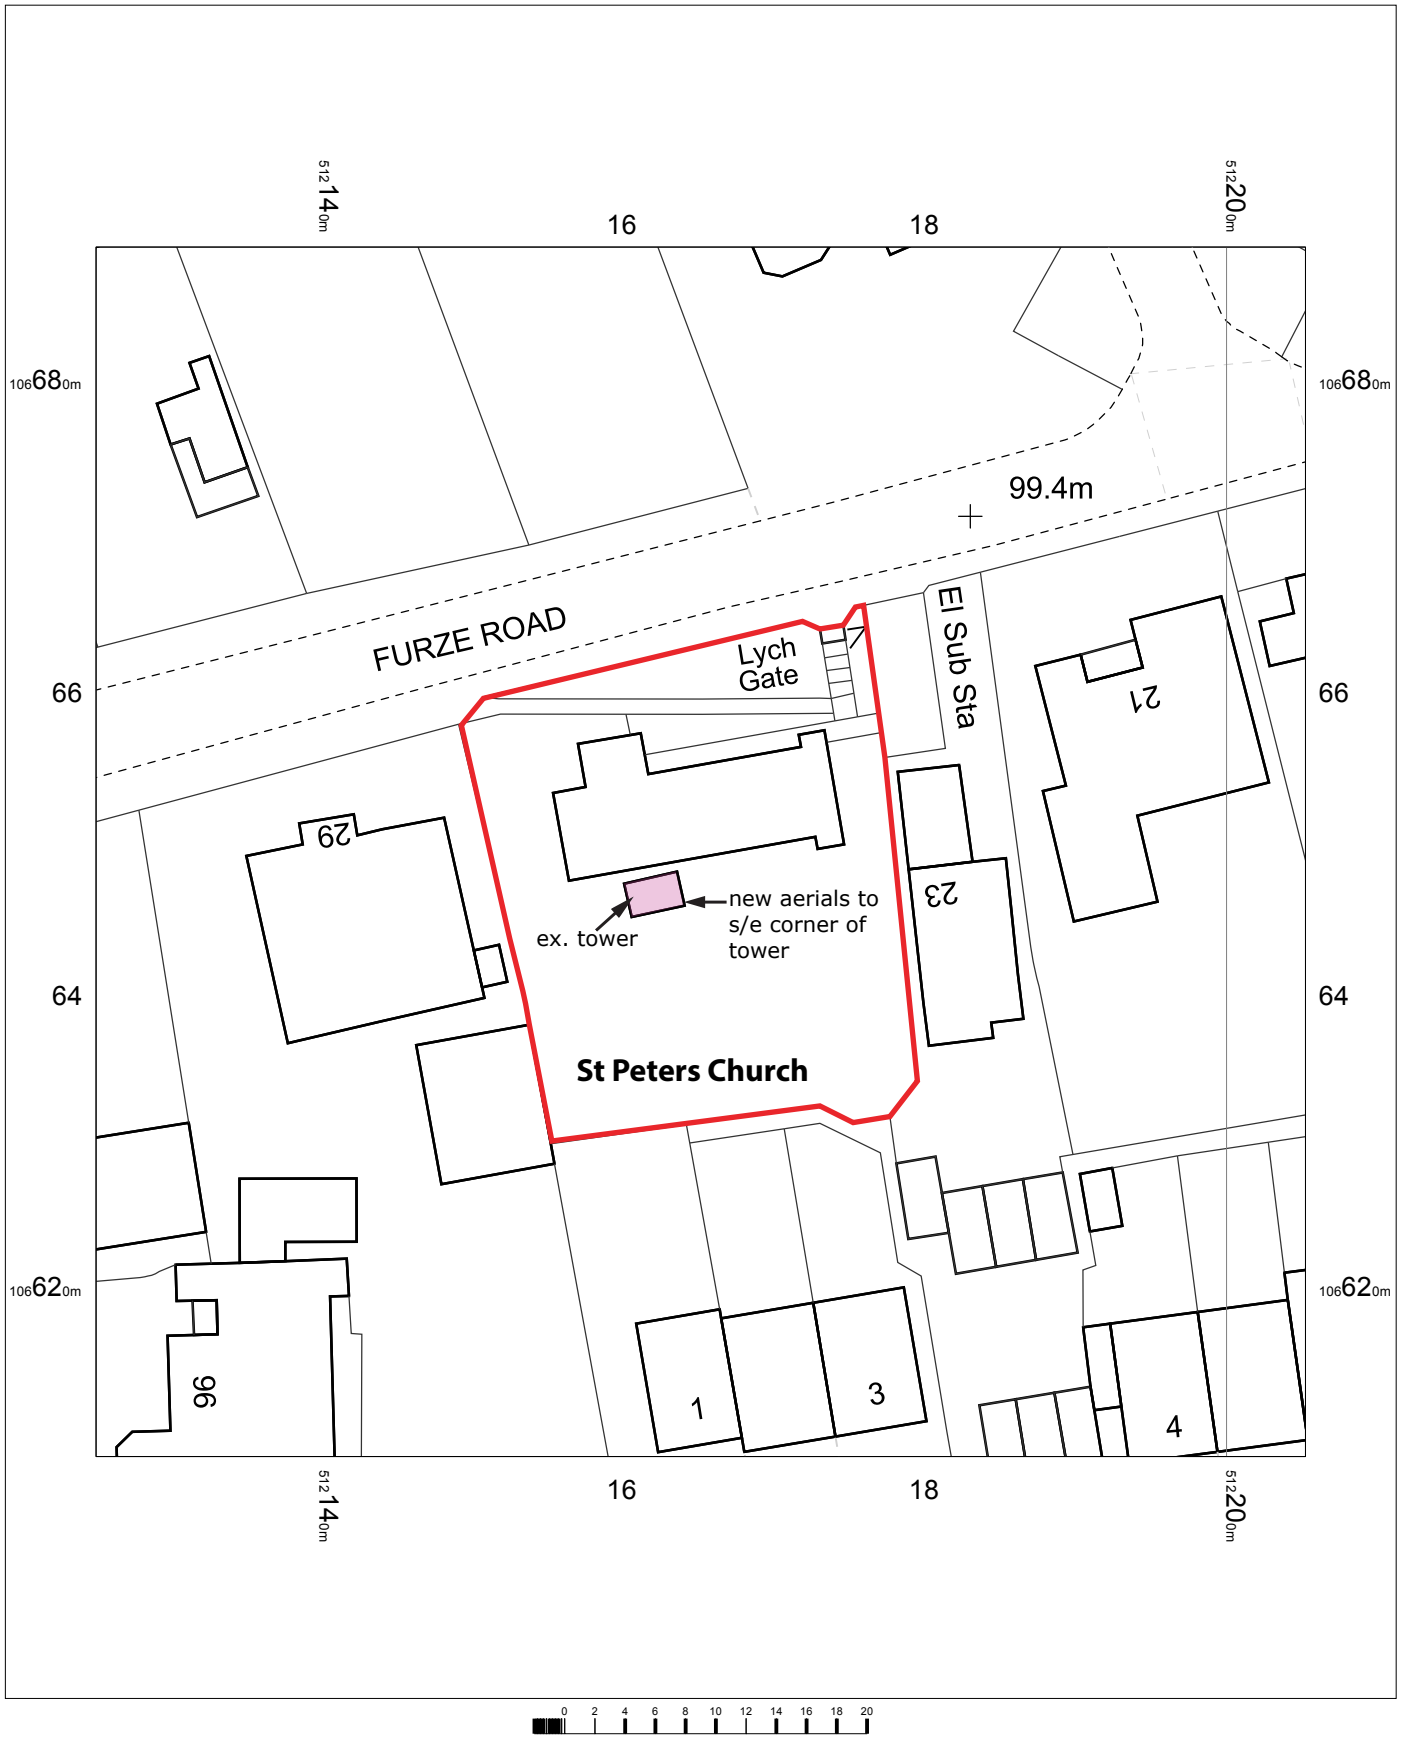


St Peters Church
Furze Road,
Salvington,
Worthing,
West Sussex
BN13 3BP

OS MasterMap 1250/2500/10000 scale
Monday, March 2, 2026, ID: CM-01266134
www.centremapslive.co.uk

1:500 scale print at A4, Centre: 512165 E, 106649 N

©Crown Copyright Ordnance Survey. Licence no.
AC0000849896

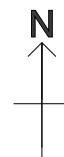

Wayne Gander MCIAT
Chartered Architectural Technologist
98 Durrington Lane, Worthing,
West Sussex BN13 2RQ
M 07808 887896
E waynegander08@gmail.com

