1:1250 Location Plan
14 July 2021

ADUR & WORTHING COUNCILS

Adur Worthing Boundary

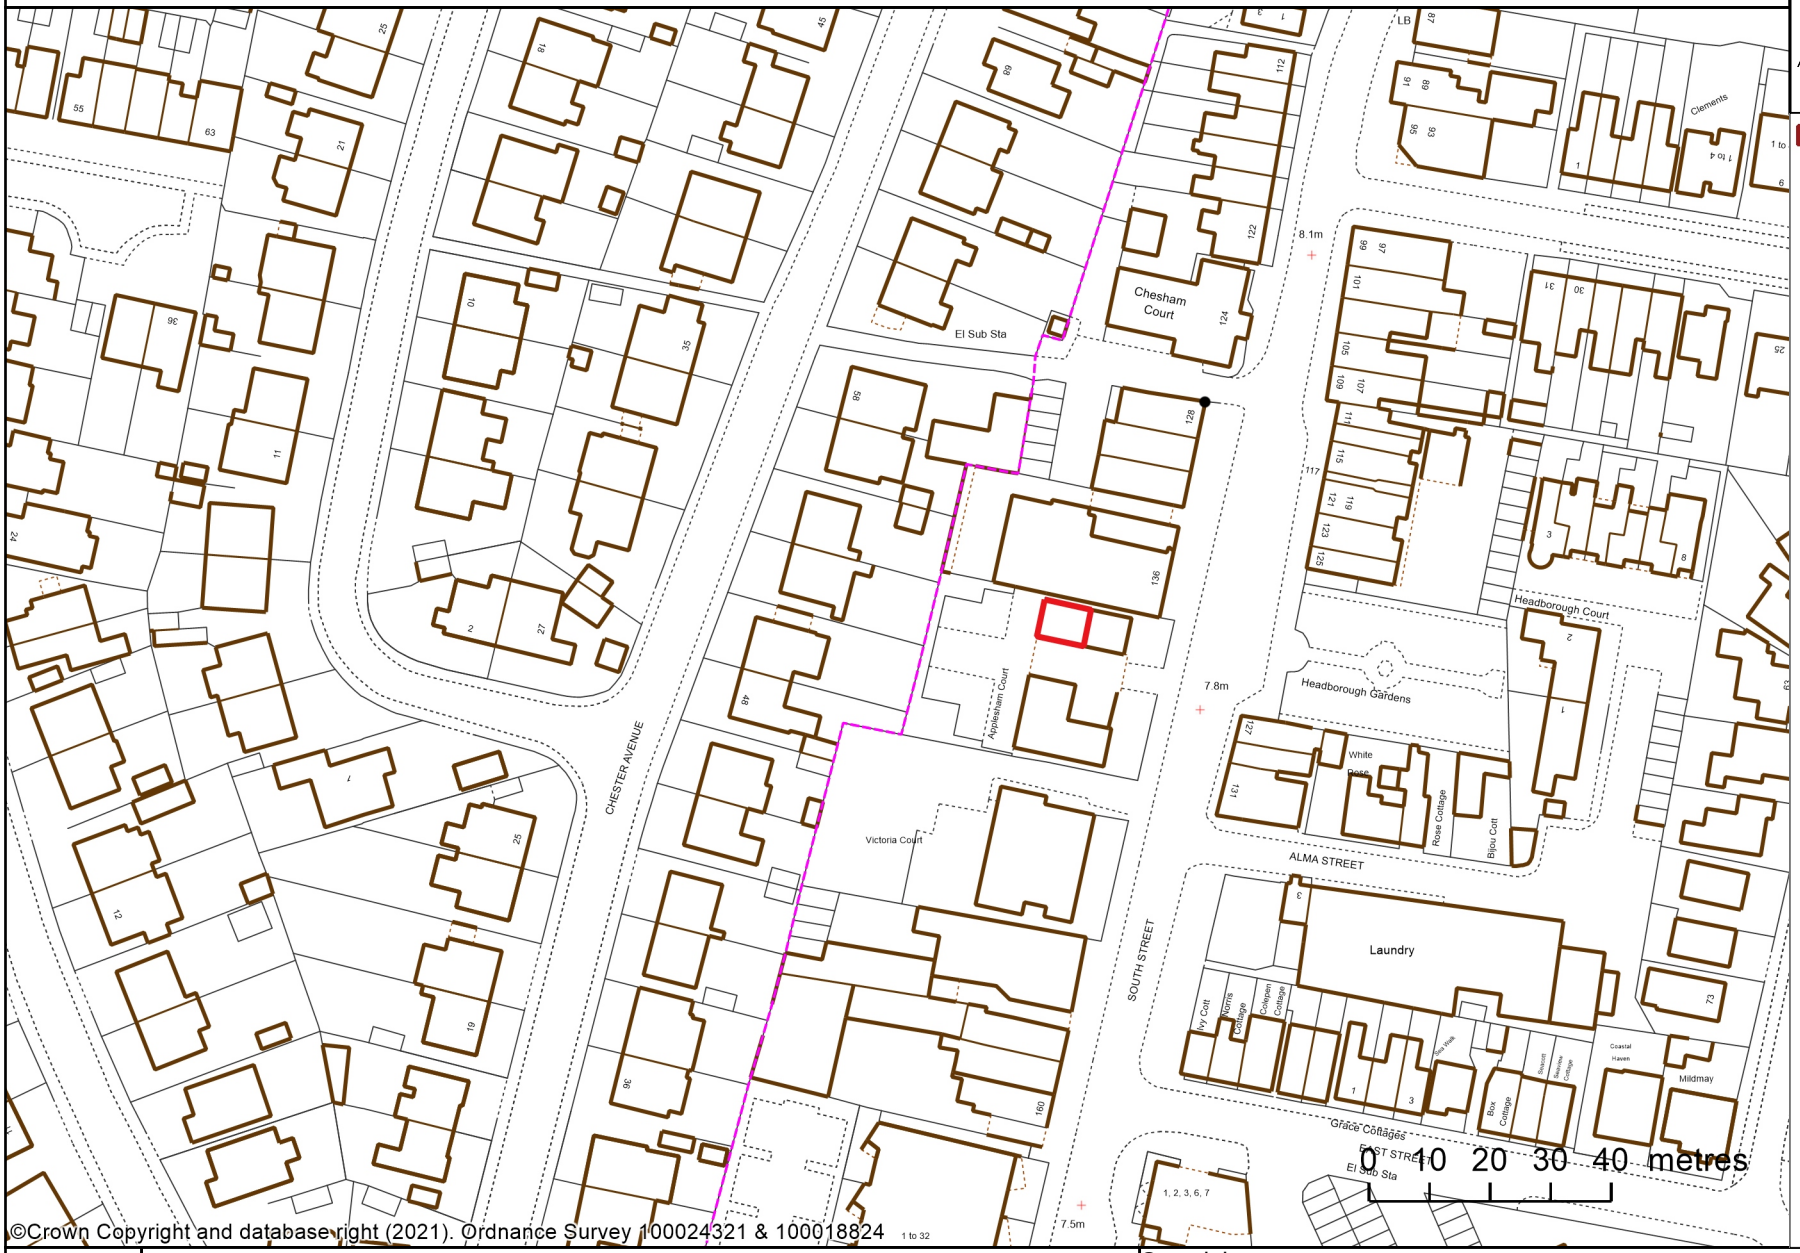

©Crown Copyright and database right (2021). Ordnance Survey 100024321 & 100018824

11 Applesham Crt. South St. Lancing BN15 8AU

Mike Peckham

Copyright:

This map is reproduced from Ordnance Survey material with the permission of Ordnanace Survey on behalf of the Controller of Her Majesty's Stationery Office Crown Copyright. Unauthorised reproduction infringes Crown copyright and may lead to prosecution or civil proceedings. Licence Number 100024321 & 100018824, 2018