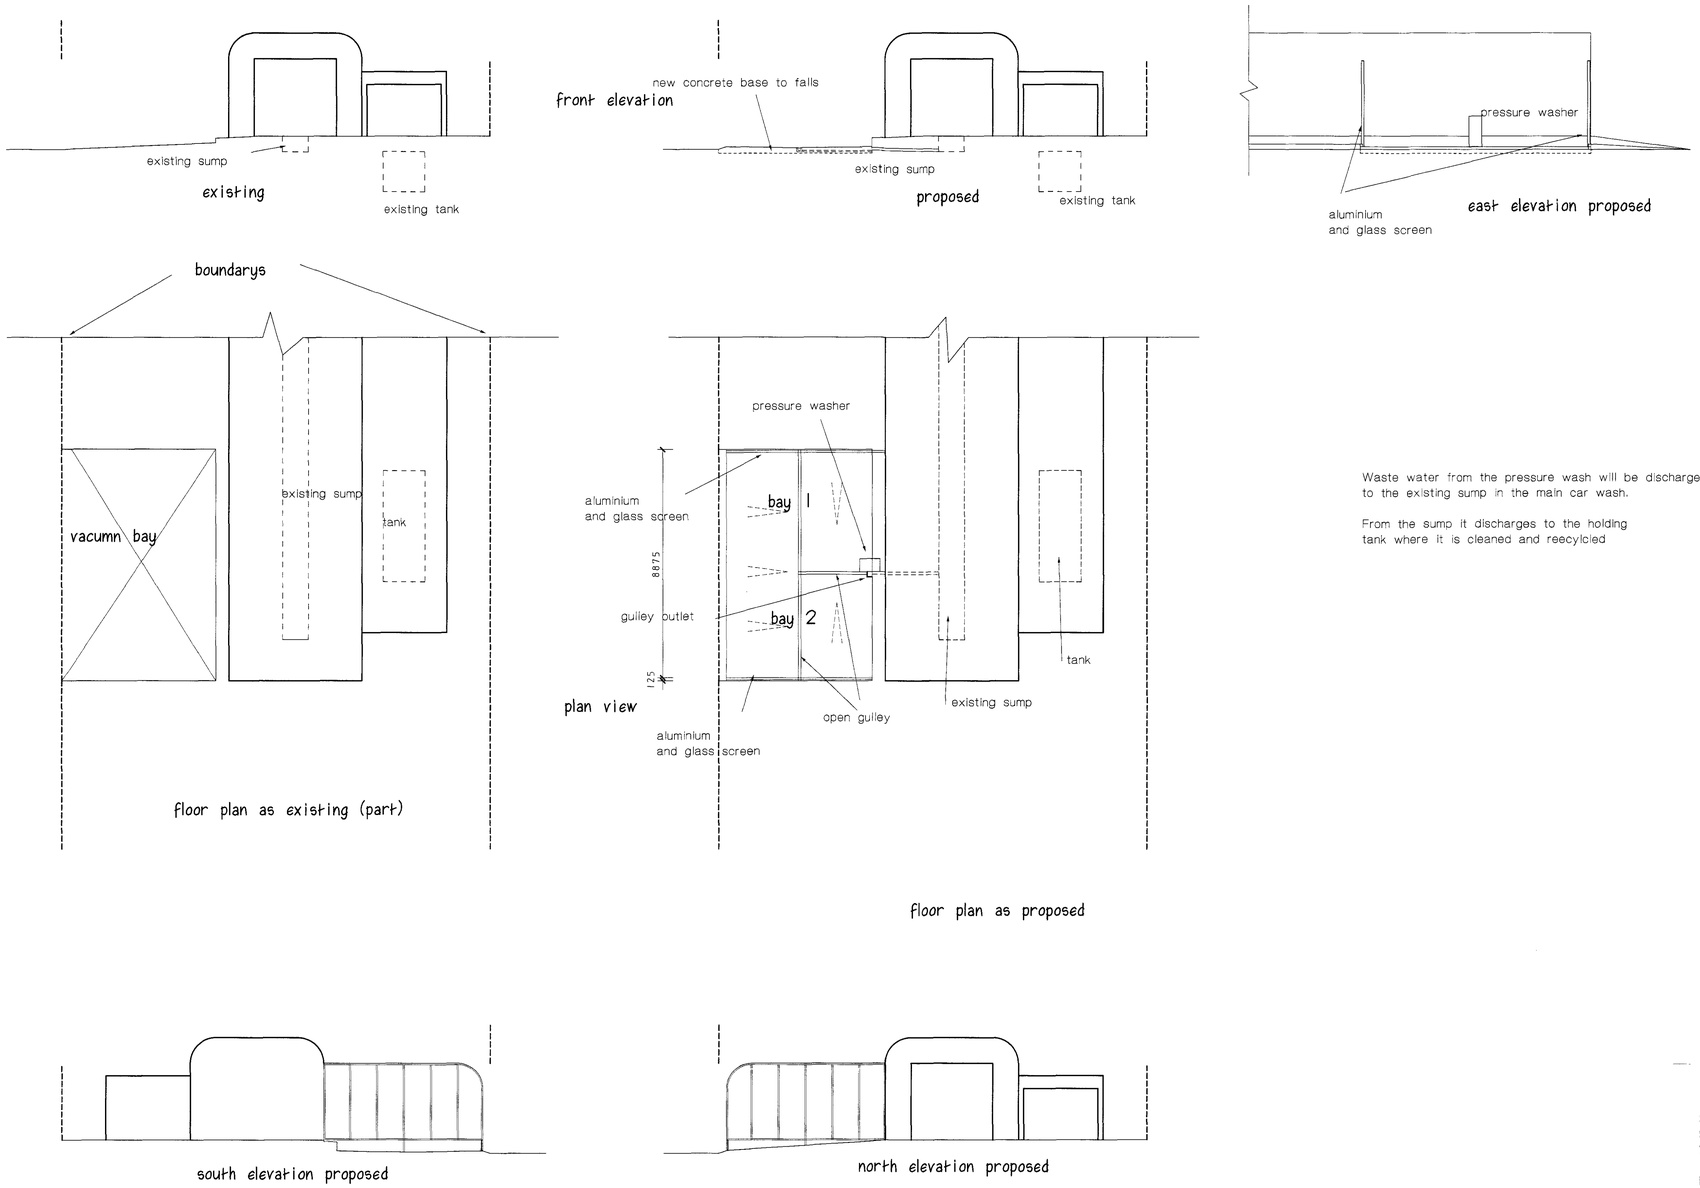

Waste water from the pressure wash will be discharged to the existing sump in the main car wash.

From the sump it discharges to the holding tank where it is cleaned and reecylcled

NORTHING
SERVICES
WDIA/1348/12
13 NOV 2012

STEPHEN BROMLEY ASSOCIATES
5 WEST ST SHOREHAM BY SEA
WEST SUSSEX

PROPOSED PRESSURE WASH BAY

AT SCALE 1-100

CAR WASH 37 BRIGHTON ROAD
SHOREHAM BY SEA

DRAWING NO 9742-1