


existing west elevation 1:100

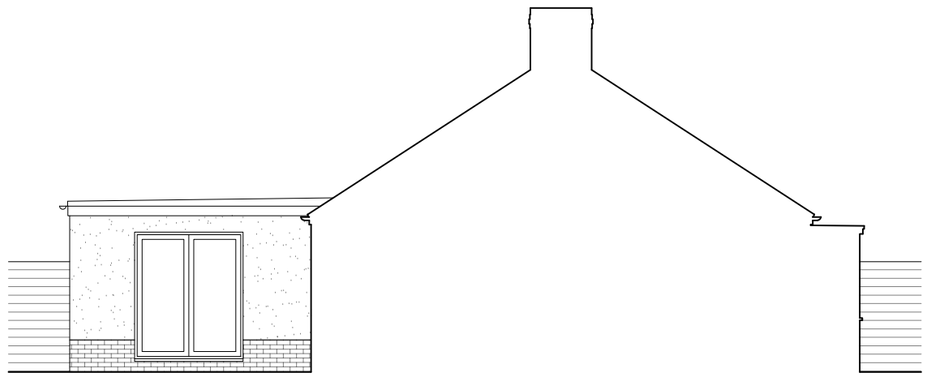


existing south elevation 1:100




existing east elevation 1:100




proposed west elevation 1:100

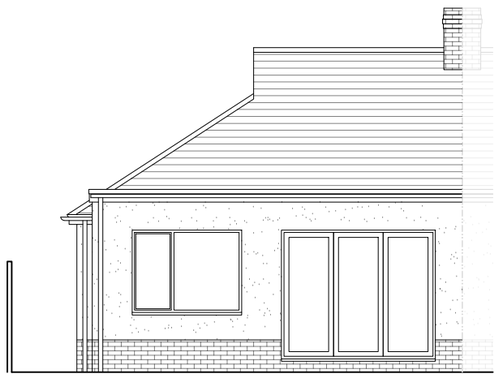


proposed south elevation 1:100

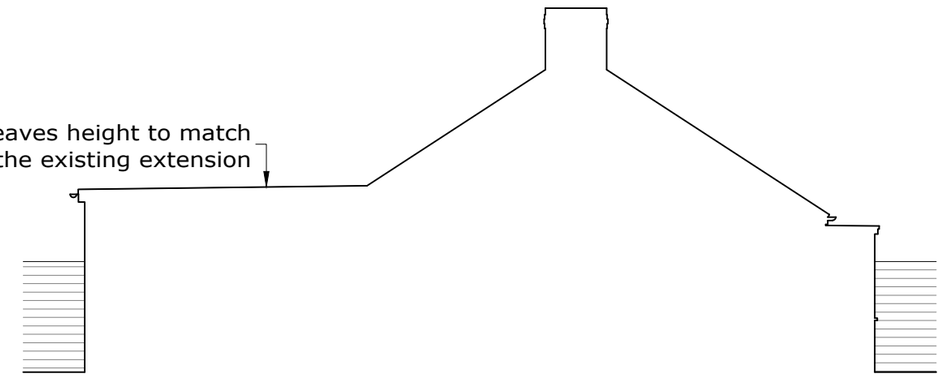


proposed east elevation 1:100

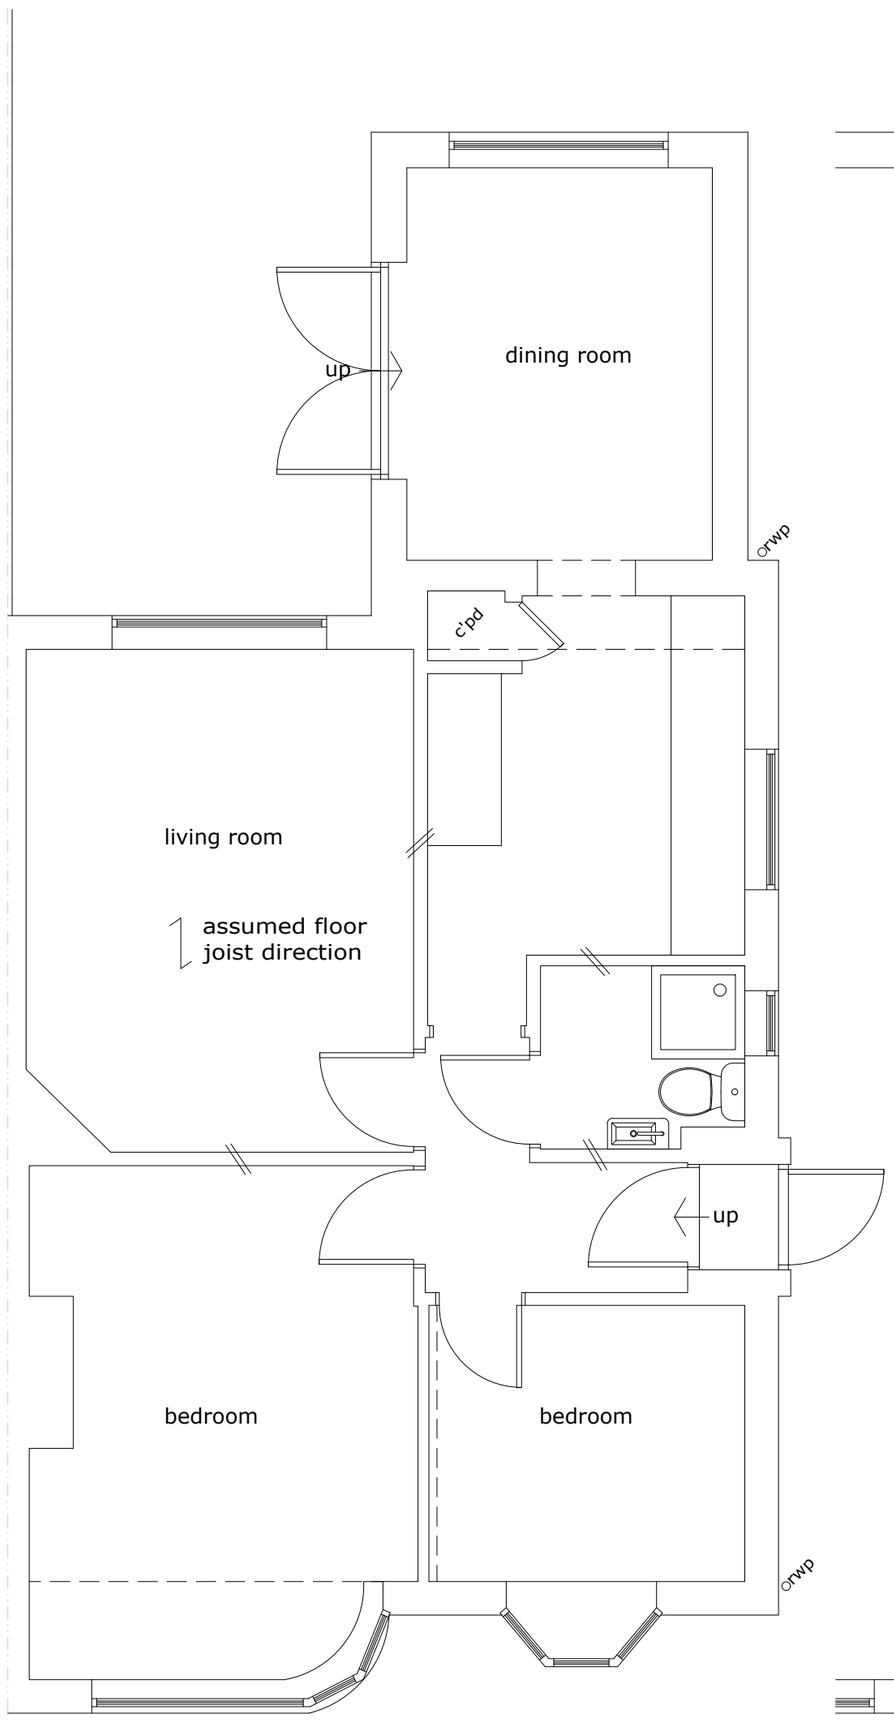


existing ground floor plan 1:50

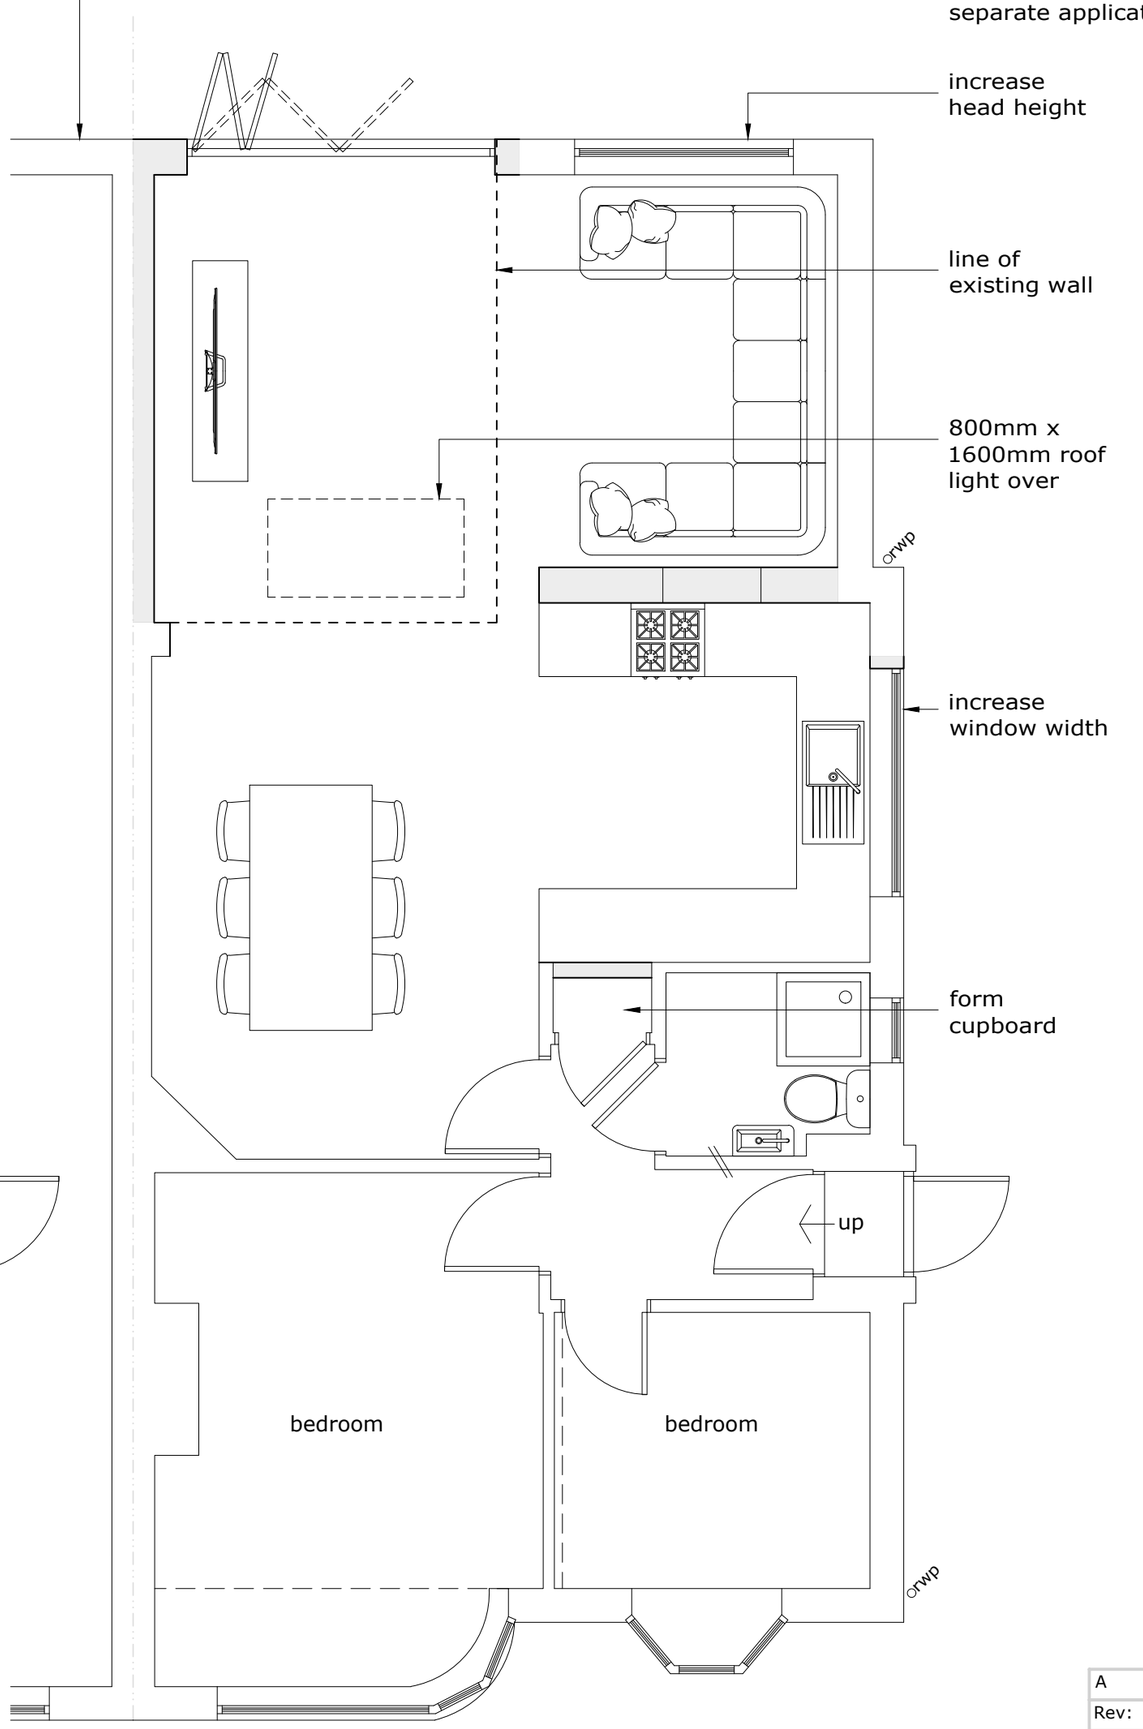

proposed ground floor plan 1:50

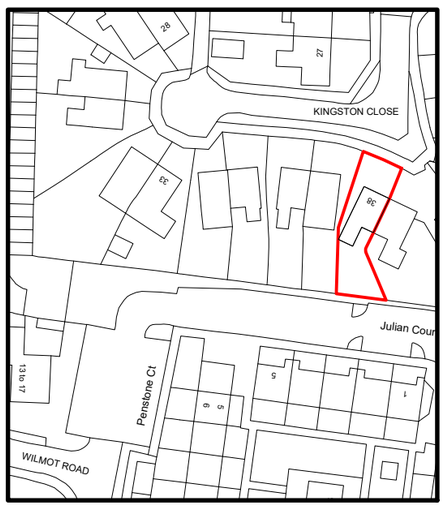

Location Plan 1:1250

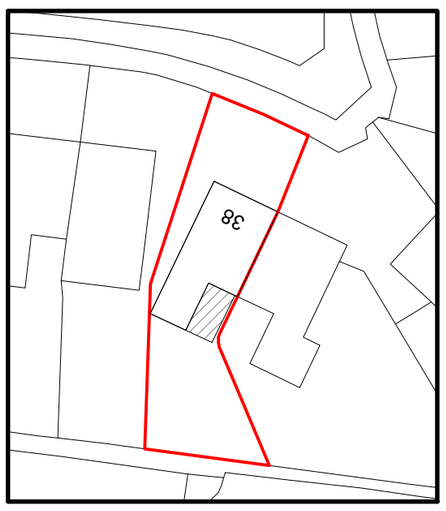

Block Plan 1:500

Rev:	Description:	By:	Date:
A	boundary wall alteration	BG	08/10/21

darby architectural
www.darby-archi.com
hello@darby-archi.com

Client:
John Glover

Site/Project:
38 Kingston Close
Shoreham-by-Sea
West Sussex
BN43 6LP

Drawing Title:
Existing and proposed plans and elevations

Scale:	Paper Size:	Date:	Drawn:
In DWG	A2	22.06.2021	BG / CD

Project No:	Drawing No:	Revision:
0356	P.01	A

1:1250 0 20 40 60 80 100 200 250m
1:500 0 10 20 30 40 50 60 70 80 90 100m
1:100 0 1 2 3 4 5 6 7 8 9 10 15 20m
1:50 0 1 2 3 4 5 6 7 8 9 10m