AOS/7/14

Revision date

Project **Roof conversion and new Garage at**

Address **Olcote Kings Crescent Shoreham By Sea**

date **Dec 2013** scale **1:50**

drg no. **RFA 13/294/03** sheet size **A2**

client **Ms Linzi Sortain**

Proposed First Floor Plan

Roger Fagg Architect Ltd
14c Fourth Avenue
Hove
East Sussex BN3 2PH

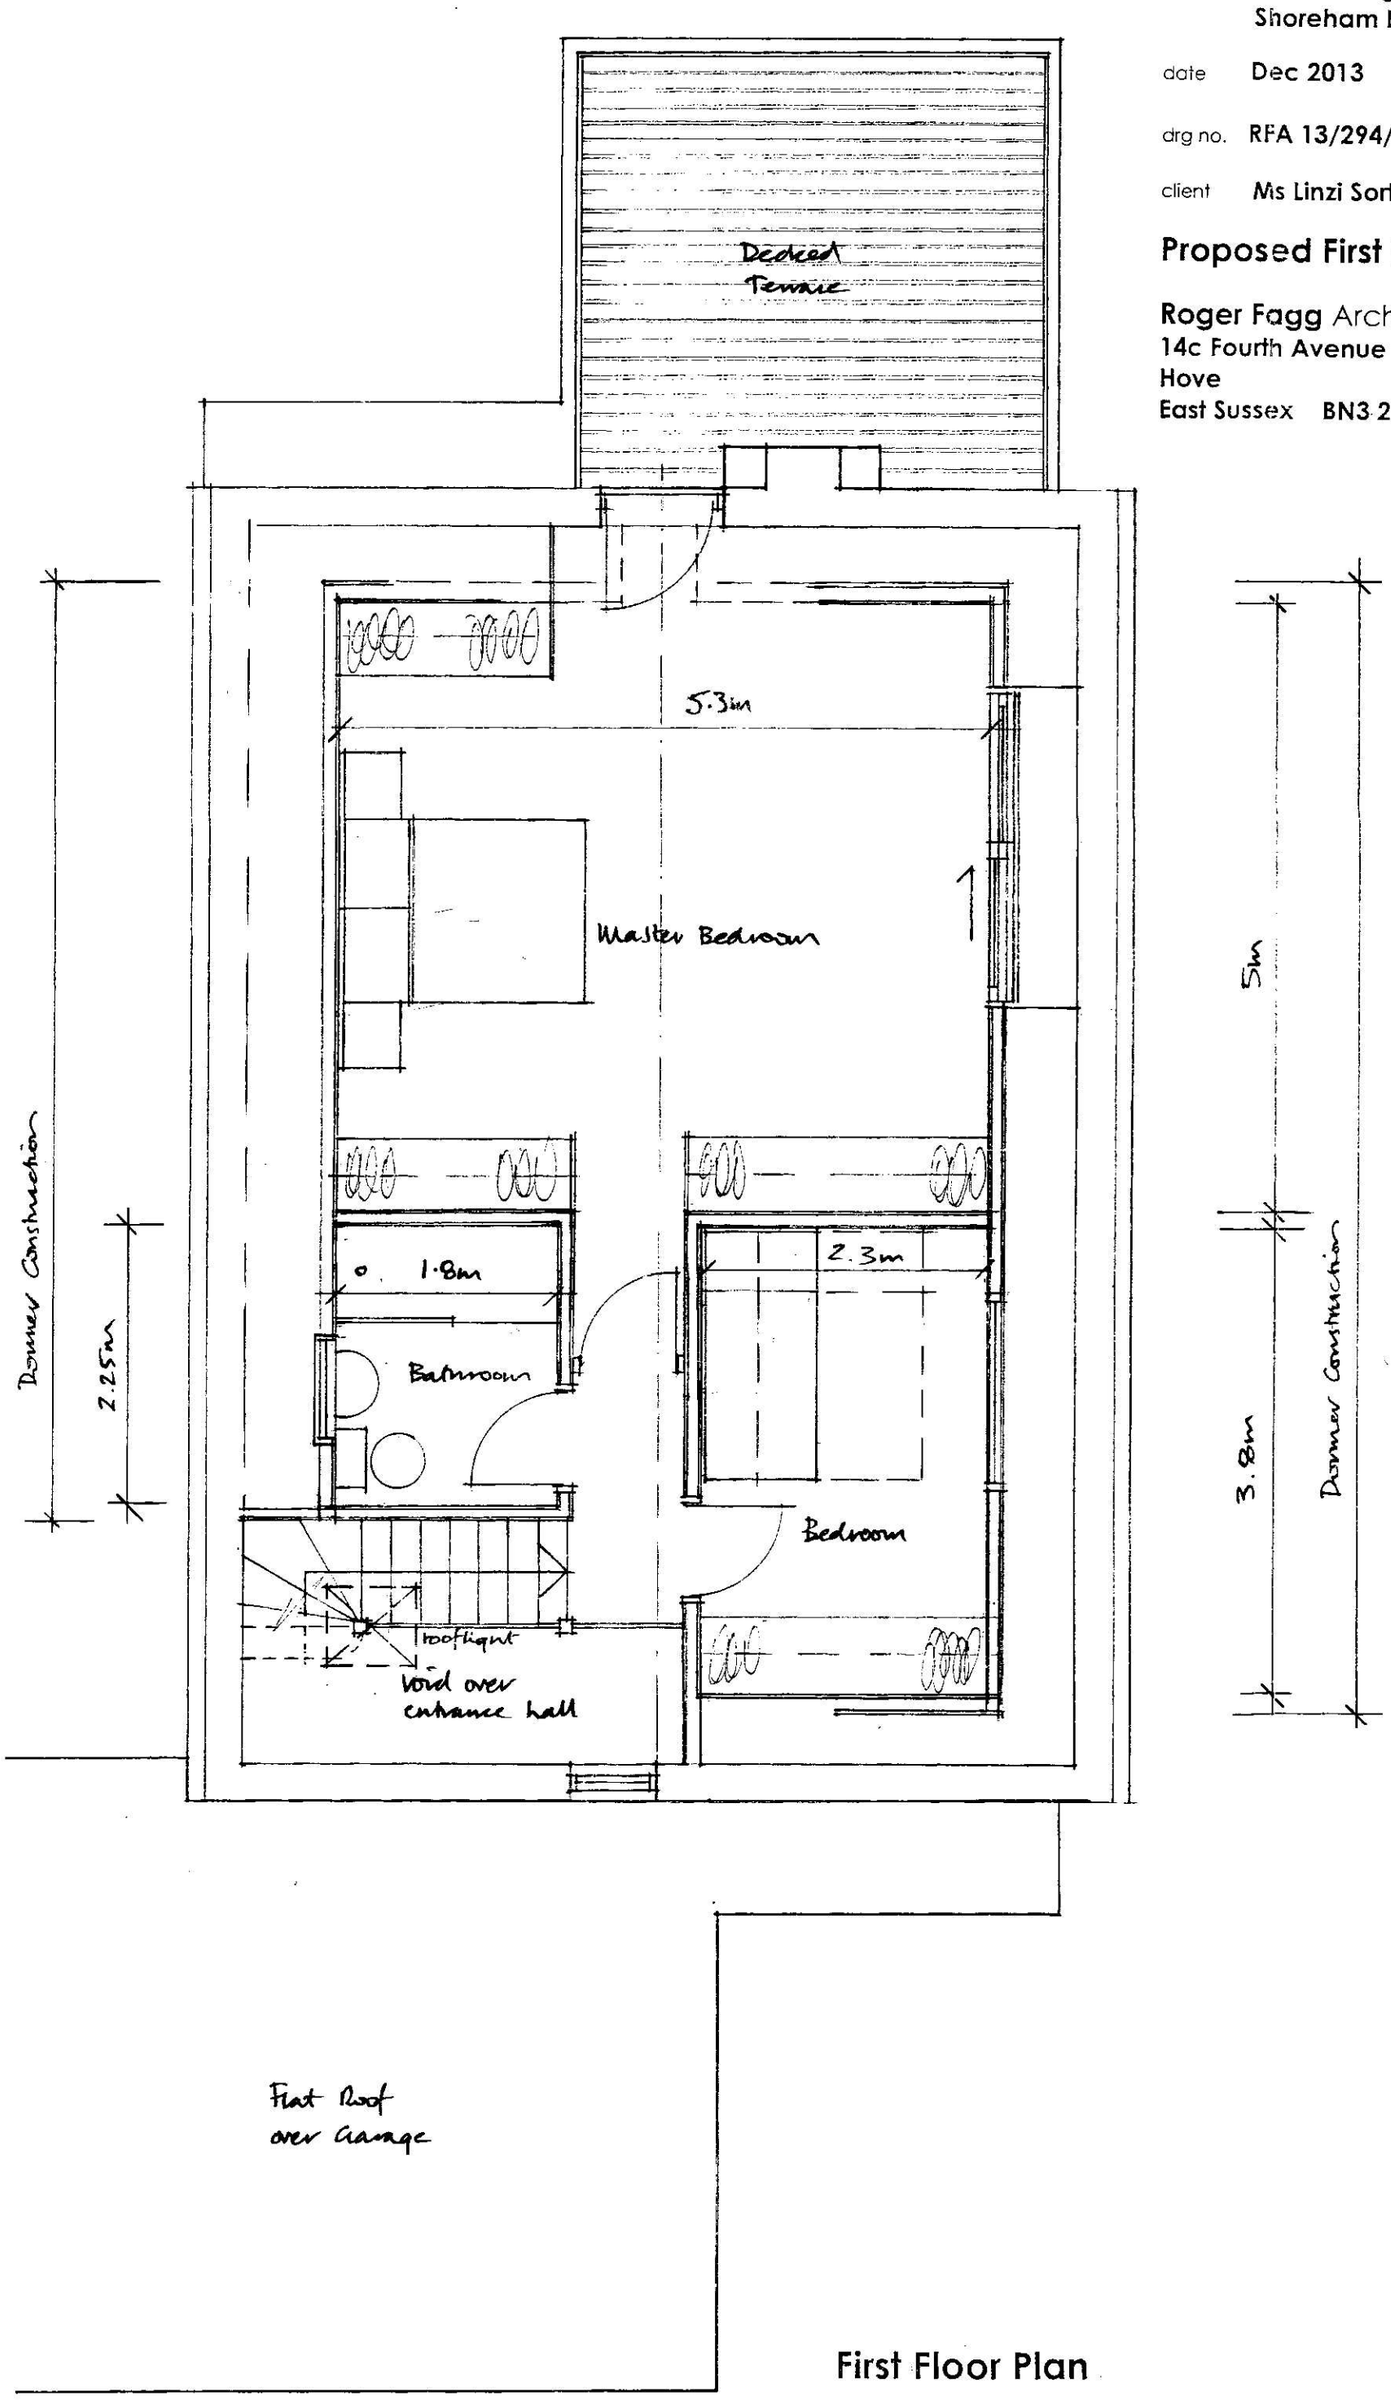

First Floor Plan

Scale in Metres

1 2 3 4 5 6 7 8 9 10

for 1:50