

This drawing may be scaled with reference to the scale bar for planning application purposes only. Do not scale for any other purpose, use only annotated dimensions. All dimensions are to be checked by parties using the drawing, and any errors or omissions are to be reported to James Potter Associates Ltd.


Rev.	Date	Note	Author	Checked
A	20/09/2023	Updated following PW Surveyor comments and further site investigation	JH	RR
B	11/10/2023	Updated following PW Surveyor comments and further site investigation - Existing wall retained	JH	-
C	23/10/2023	Updated following PW Surveyor comments	JH	-
D	26/10/2023	Updated following PW Surveyor comments	JH	-

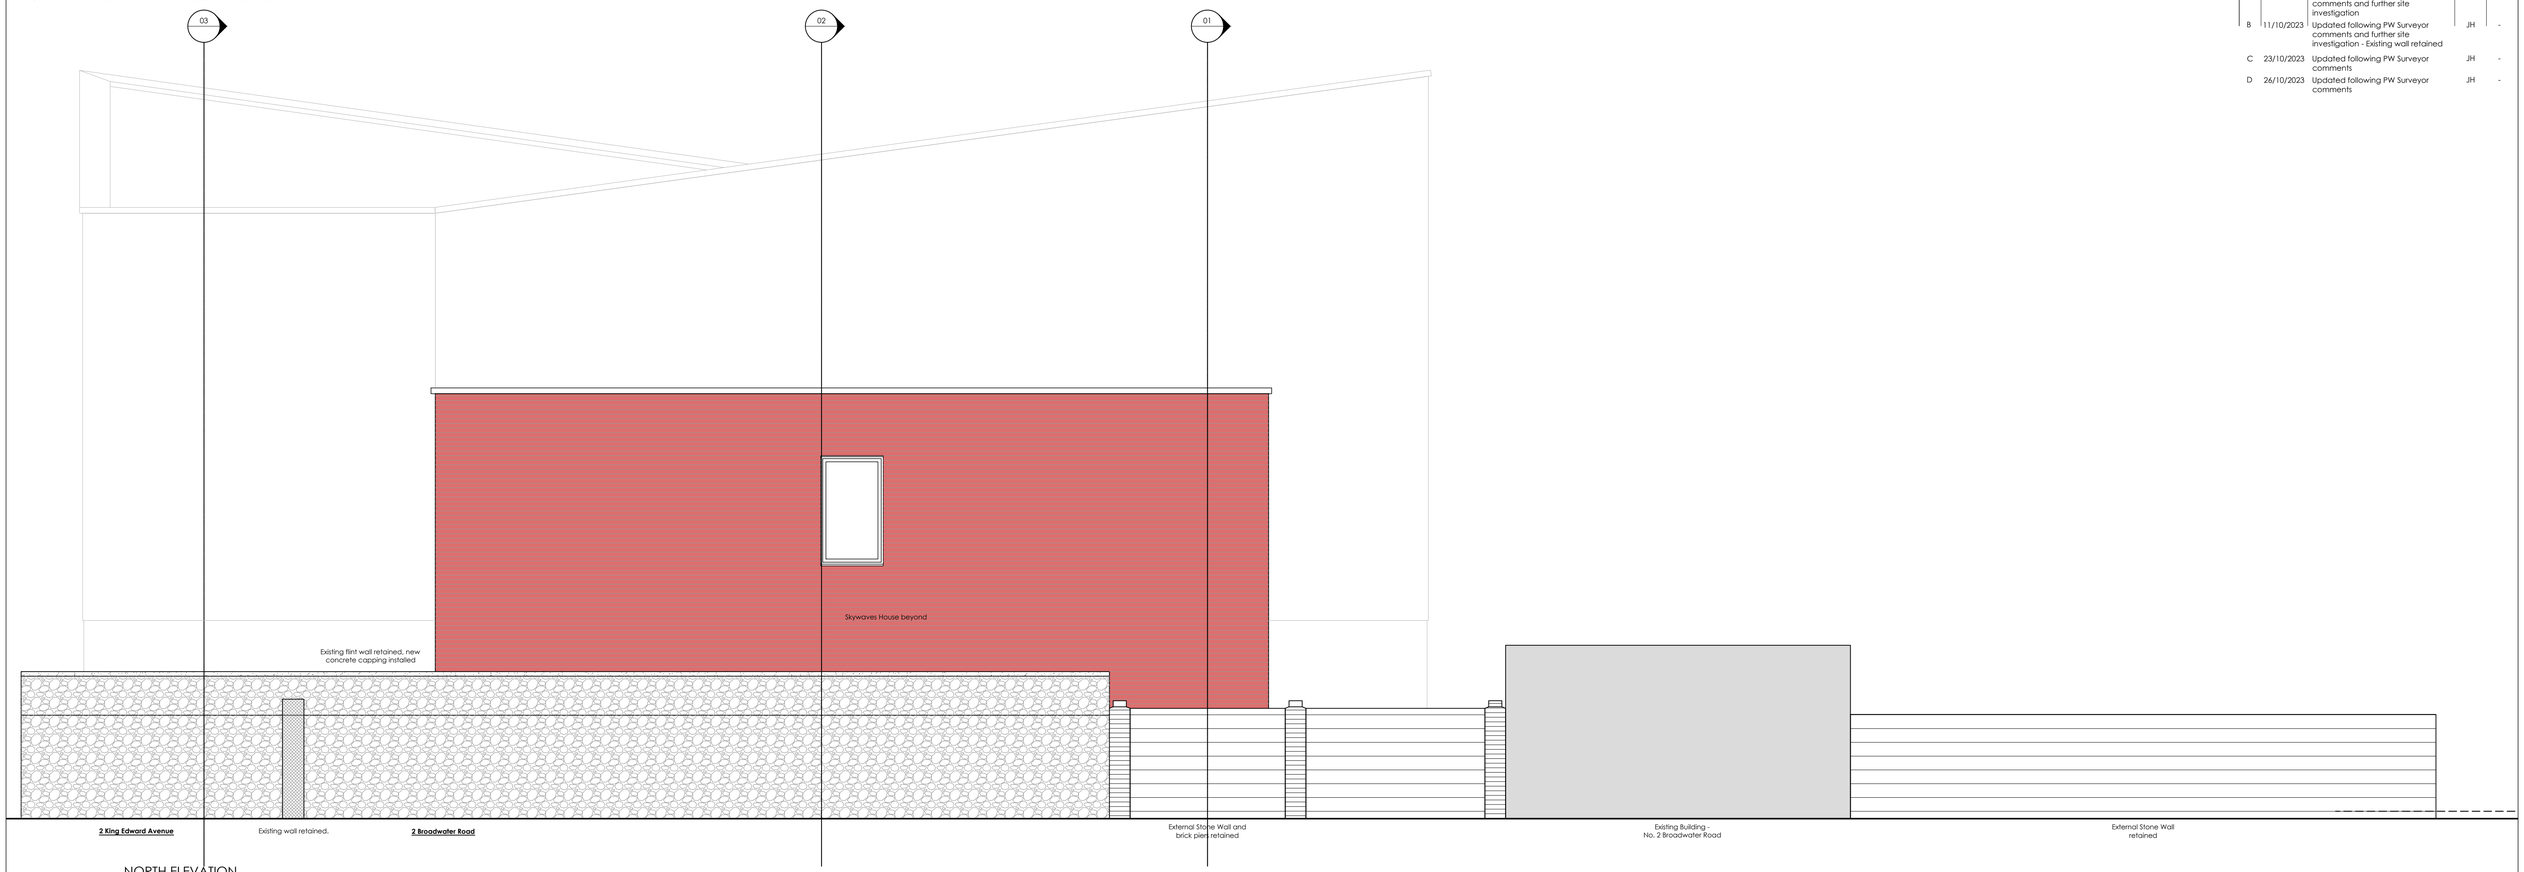


NORTH ELEVATION
SCALE - 1:50

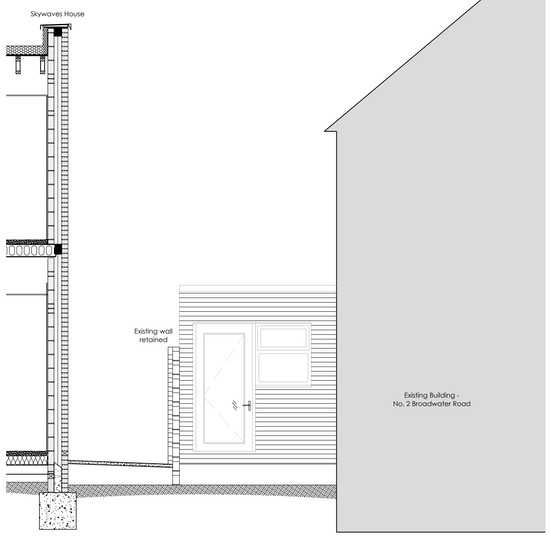


SECTION 1
SCALE - 1:50

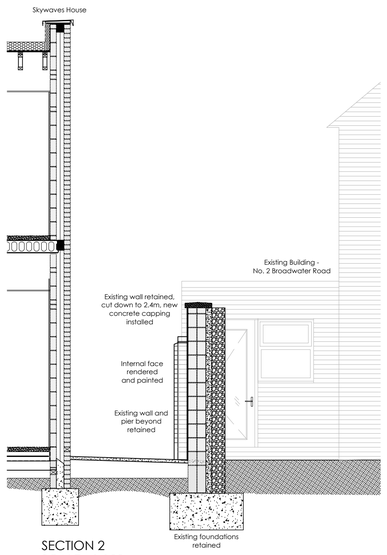

SECTION 2
SCALE - 1:100

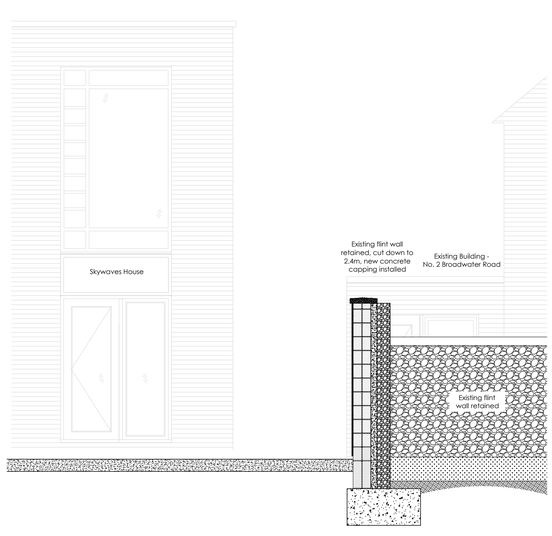

SECTION 3
SCALE - 1:100

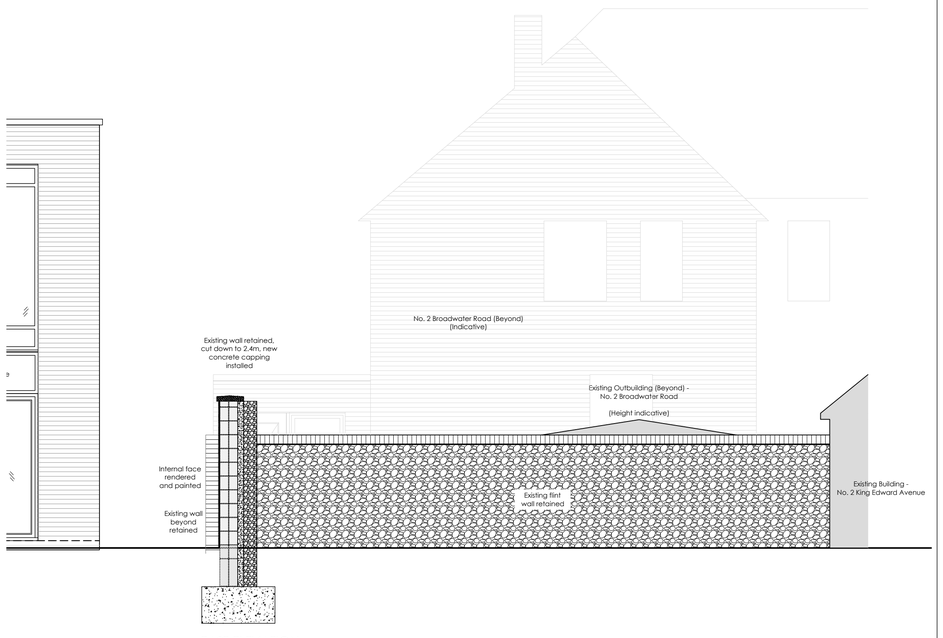

EAST ELEVATION
SCALE - 1:50

HAMPSHIRE HOMES

Project	NEW DWELLINGS SKYWAVES HOUSE IVY ARCH ROAD, WORTHING WEST SUSSEX, BN14 8BX				Drawing	SITE SECTIONS - BOUNDARY FINISHES
					Job-Dwg Number	22090-L-2-02 Rev. D
Client	HAMPSHIRE HOMES					
Status	INFORMATION					
Scale	1:100 / 1:200	Sheet Size	A1			
Author	JH	Checked	RR	Date	JULY 2023	

JAMES POTTER ASSOCIATES
www.jpa.design
JPA - PORTSMOUTH
117 Highland Road, Southsea, Portsmouth, PO4 9DD
t. +44(0)2394 002 897

© James Potter Associates Ltd.