
Access, Barriers & Protection Proposal

Skywaves House, Ivy Arch Road

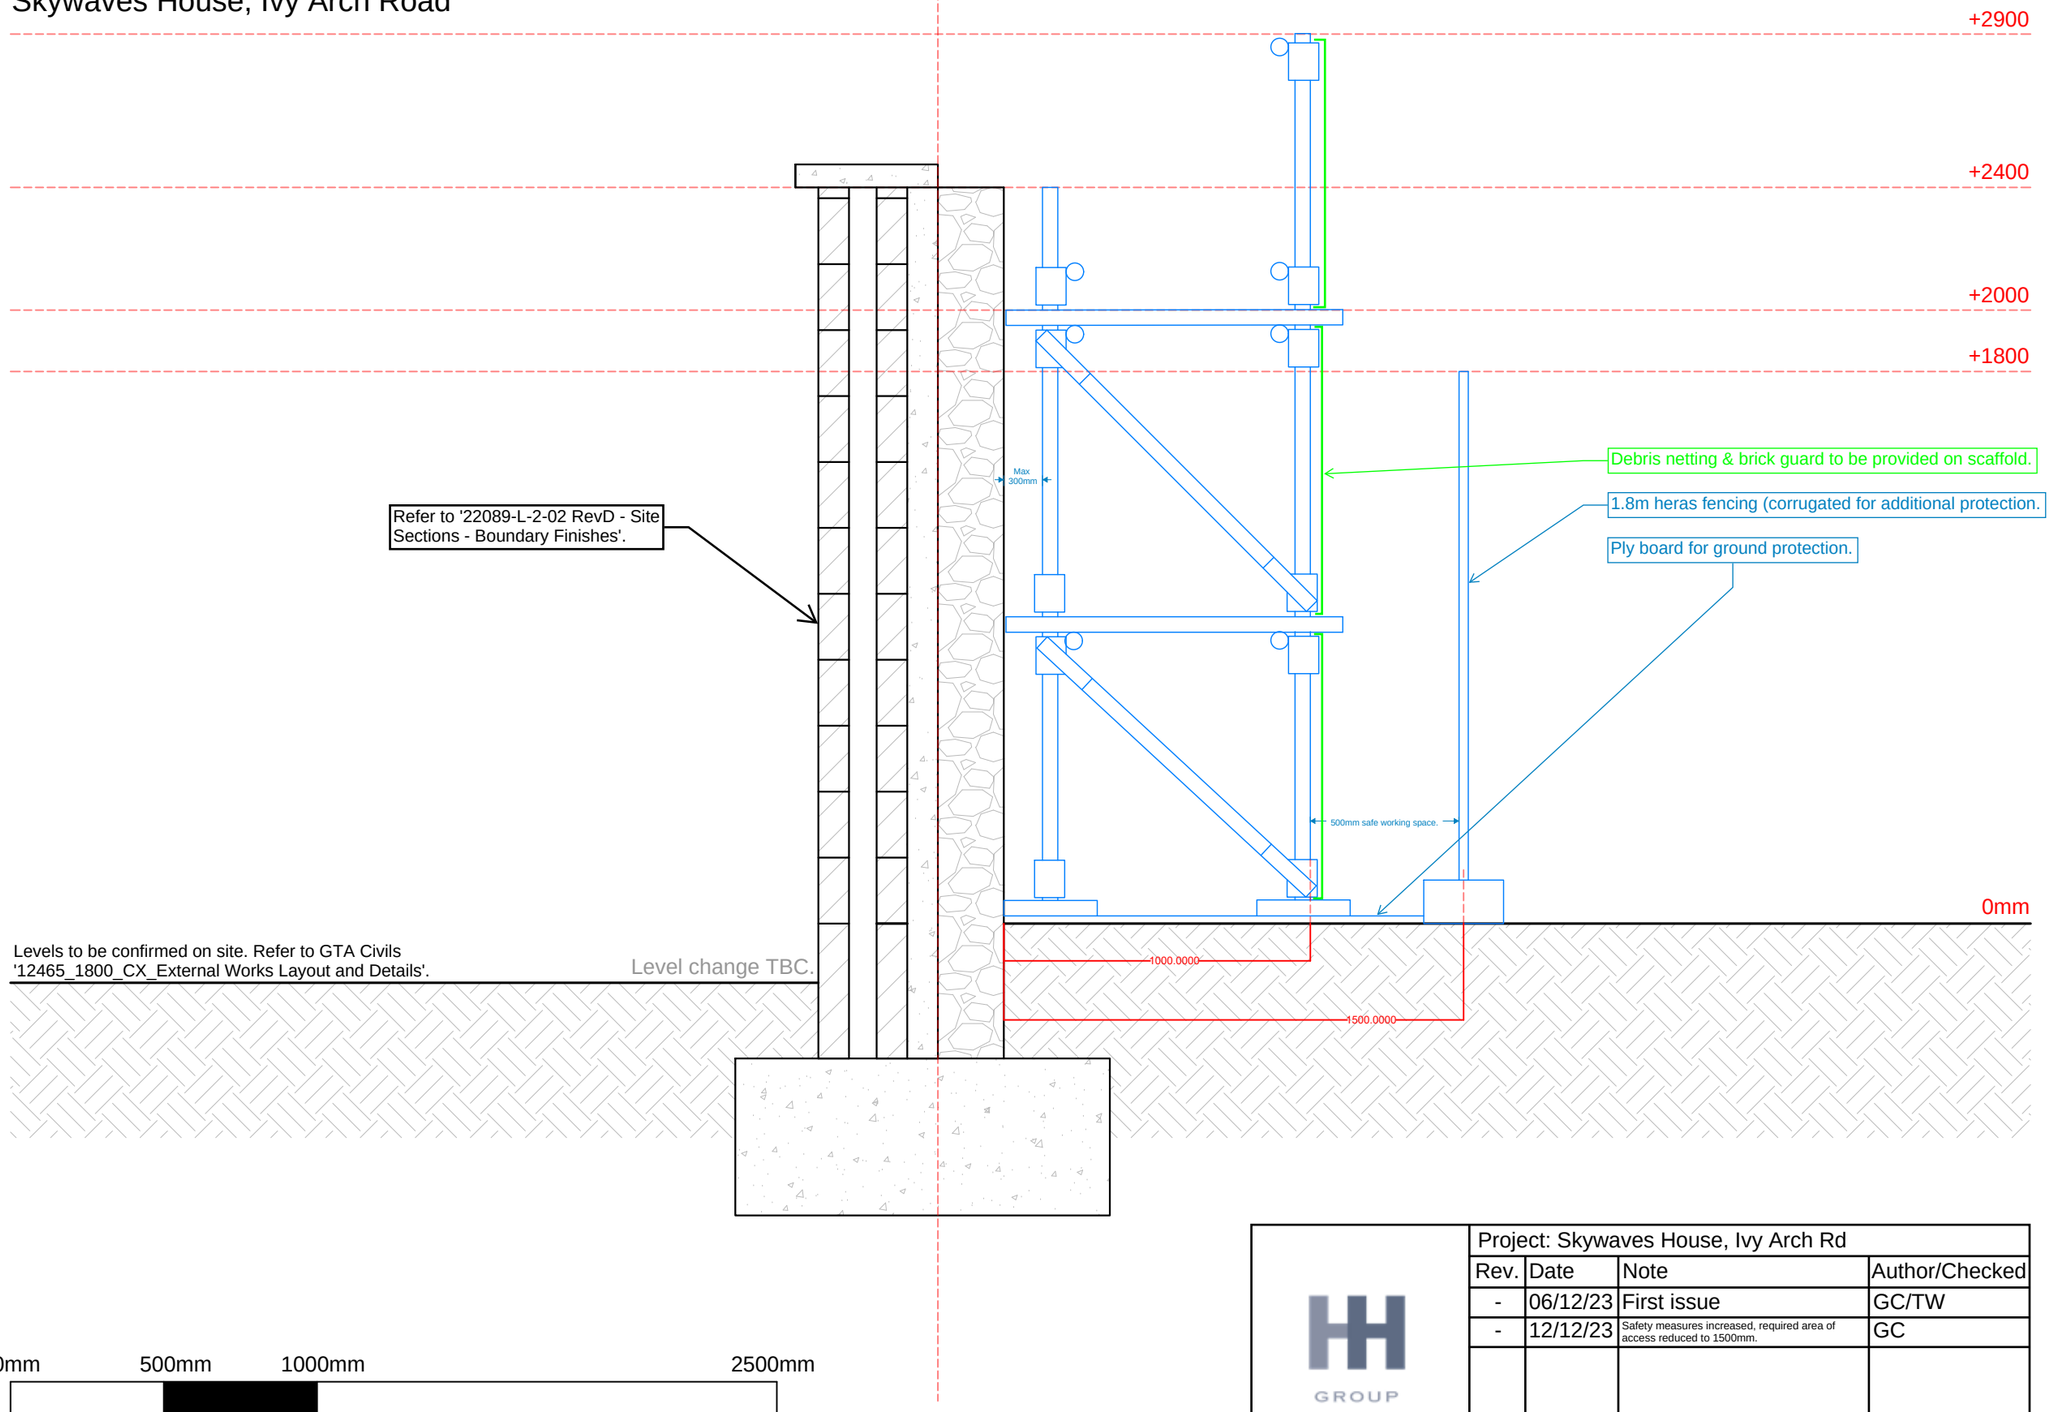

0mm 500mm 1000mm 2500mm

SCALE 1:20 @ A3 / 1:10 @ A1

GROUP

Project: Skywaves House, Ivy Arch Rd

Rev.	Date	Note	Author/Checked
-	06/12/23	First issue	GC/TW
-	12/12/23	Safety measures increased, required area of access reduced to 1500mm.	GC