

This drawing may be scaled with reference to the scale bar for planning application purposes only. Do not scale for any other purpose, use only annotated dimensions. All dimensions are to be checked by parties using the drawing, and any errors or omissions are to be reported to James Potter Associates Ltd.

| Rev. | Date | Note | Author | Checked |
|---|---|---|---|---|
| A | 08/01/2024 | Issued for Construction | JH | RR |

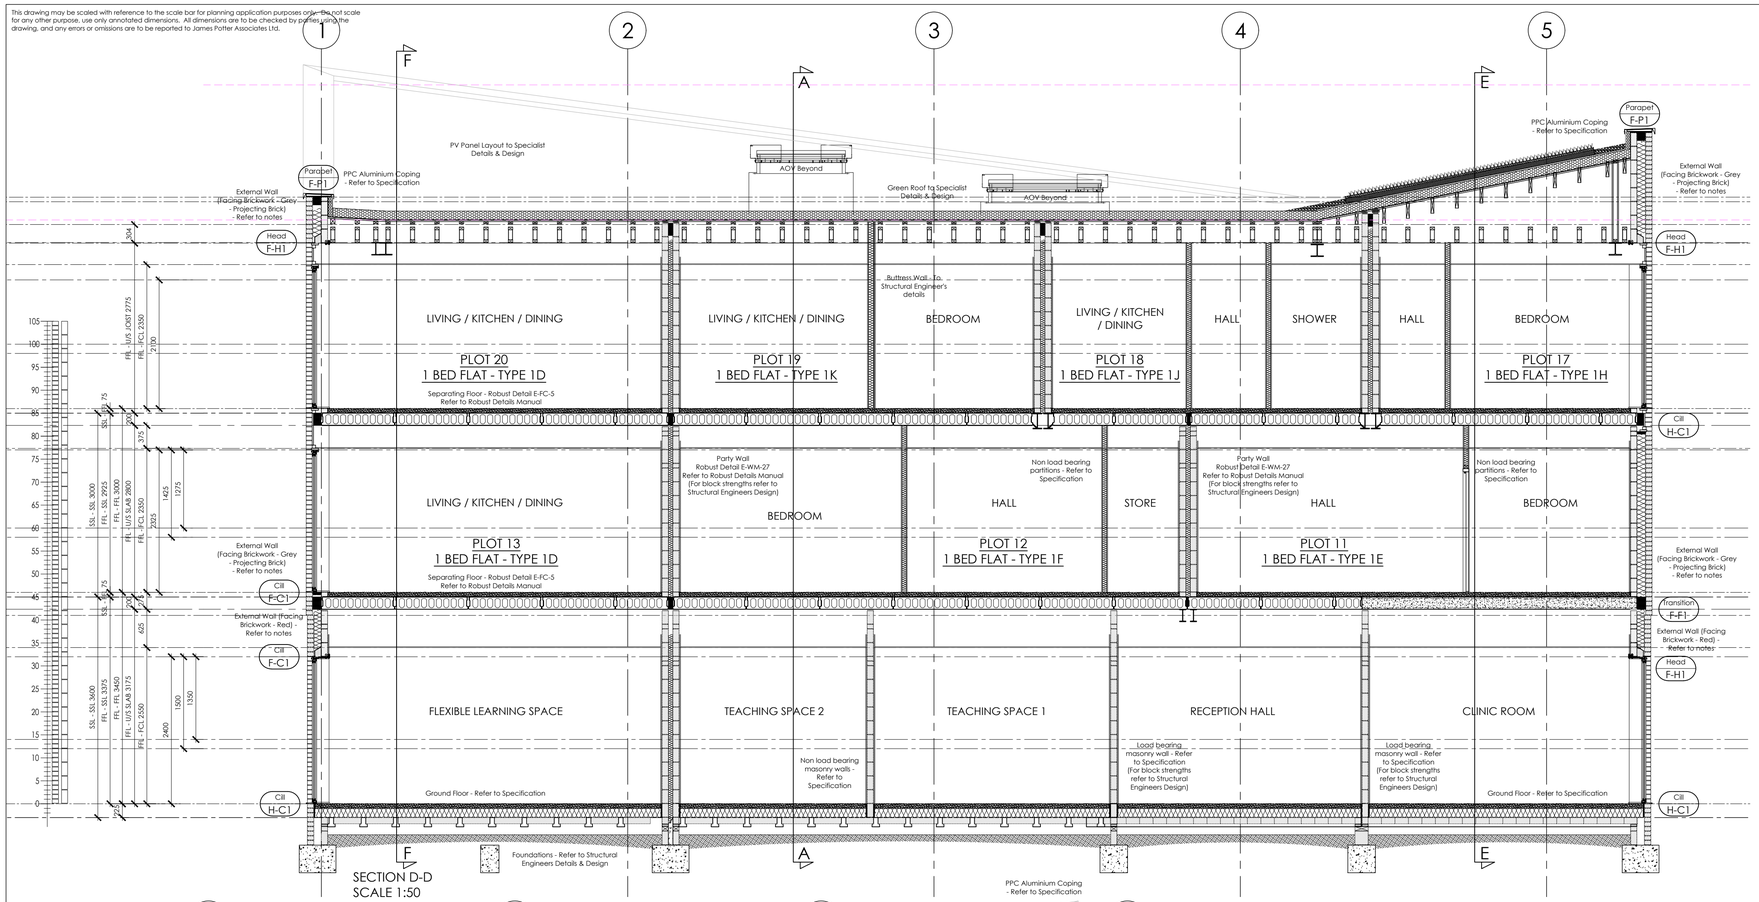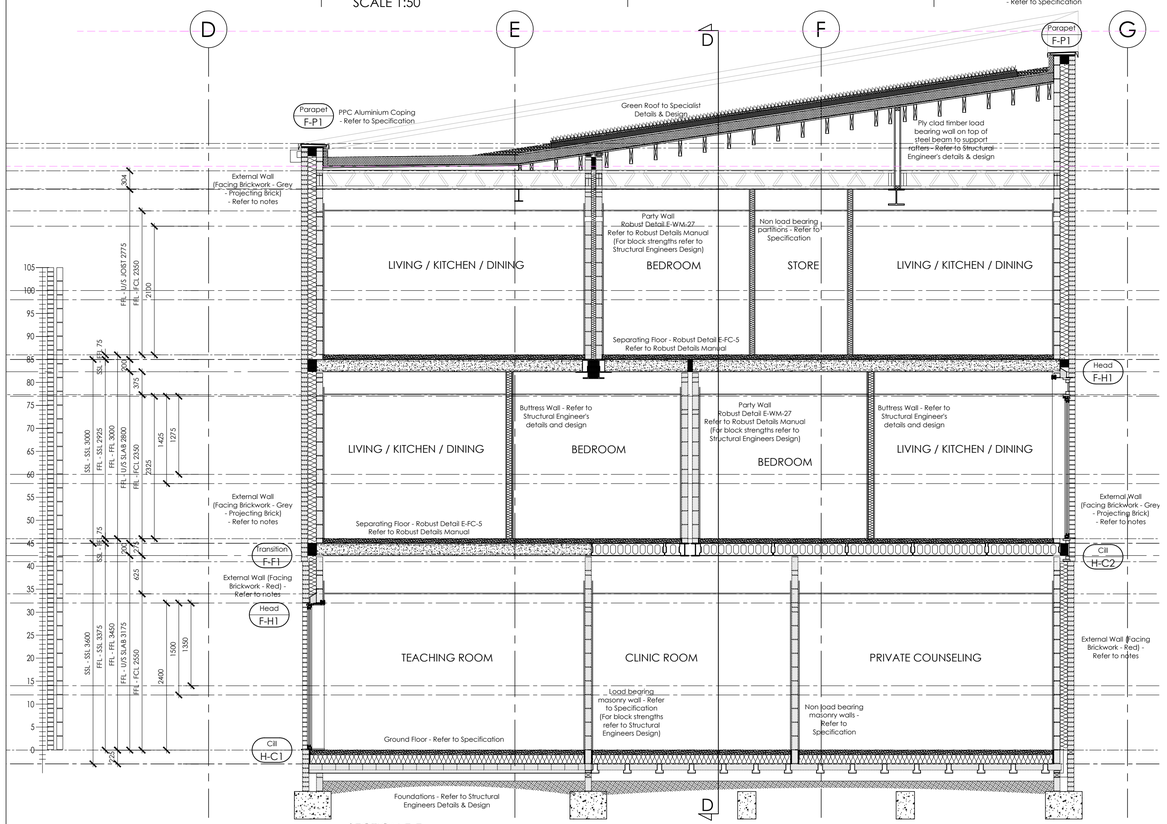


## Detail Schedule - Flats

**Threshold Details**

| Detail Ref | Description | Detail Drawing No. |
|---|---|---|
| F-T1 | Threshold - Level Access 01 - Slope Towards Building | HH-SD-ACC-01 |
| F-T2 | Threshold - Level Access 02 - Slope Away From Building | HH-SD-ACC-02 |
| F-T3 | Threshold - Stepped Access 02 - Outward Opening | HH-SD-ACC-04 |

**Cill Details**

| Detail Ref | Description | Wall Material | Detail Drawing No. |
|---|---|---|---|
| F-C1 | Cill / Reveal - Brick - Standard Stretcher Coursing | Brick | HH-SD-CIL-B-01 |
| F-C2 | Cill / Reveal - Brick - Std Stretcher Course 20mm Step | Brick | 22089-D-CIL-01 |

**Head Details**

| Detail Ref | Description | Wall Material | Detail Drawing No. |
|---|---|---|---|
| F-H1 | Lintel - Brick Strecher Course | Brick | HH-SD-LIN-B-01 |

**Parapet Detail**

| Detail Ref | Description | Wall Material | Detail Drawing No. |
|---|---|---|---|
| F-P1 | Parapet - Brick - PPC Aluminium | Brick | 22089-D-PAR-01 |

**Feature Brick Detail / Material Transition Details**

| Detail Ref | Description | Wall Material | |
|---|---|---|---|
| F-F1 | Projecting Brick Step | Brick | 22089-D-DET-01 |

**Additional Details**

| Description | Detail Drawing No. |
|---|---|
| Fire Stopping Typical Details | HH-SD-FIRE-M-01/02/03/04/05/06 |
| Service Penetrations | HH-SD-SERV-02 |

REFER TO HAMPSHIRE HOMES CONSTRUCTION SPECIFICATION AND ROBUST DETAILS MANUAL WHERE APPROPRIATE
FOR DETAILS REFER TO DETAIL DRAWINGS
FOR SCHEDULES REFER TO DRAWING 22089-BR-0-01/02/03/04
FOR GA PLANS REFER TO DRAWINGS 22089-BR-3-01/02/03/04/05/06/07/08
FOR SECTIONS REFER TO DRAWING 22089-BR-4-01/02/03
FOR ELEVATIONS REFER TO DRAWING 22089-BR-5-01/02

HAMPSHIRE HOMES

| | | | |
|---|---|---|---|
| Project | NEW DWELLINGS<br>SKYWAVES HOUSE<br>IVY ARCH ROAD, WORTHING<br>WEST SUSSEX, BN14 8BX | Drawing | SECTIONS - SHEET 2 |
| | | Job-Dwg Number | 22089-BR-4-02 Rev. A |
| Client | HAMPSHIRE HOMES | | |
| Status | CONSTRUCTION | | |
| Scale | 1:50 (1:100 @ A3) Sheet Size A1 | | |
| Author | JH Checked RR Date APRIL 2023 | | |

JAMES POTTER ASSOCIATES
www.jpa.design
JPA - PORTSMOUTH
117 Highland Road. SouthLTa. Portsmouth, PO4 9DD
t. +44(0)2394 002 897

© James Potter Associates Ltd.