

This drawing may be scaled with reference to the scale bar for planning application purposes only. Do not scale for any other purpose, use only annotated dimensions. All dimensions are to be checked by parties using the drawing, and any errors or omissions are to be reported to James Potter Associates Ltd.

Rev.	Date	Note	Author	Checked
A	08/01/2024	Issued for Construction	JH	RR

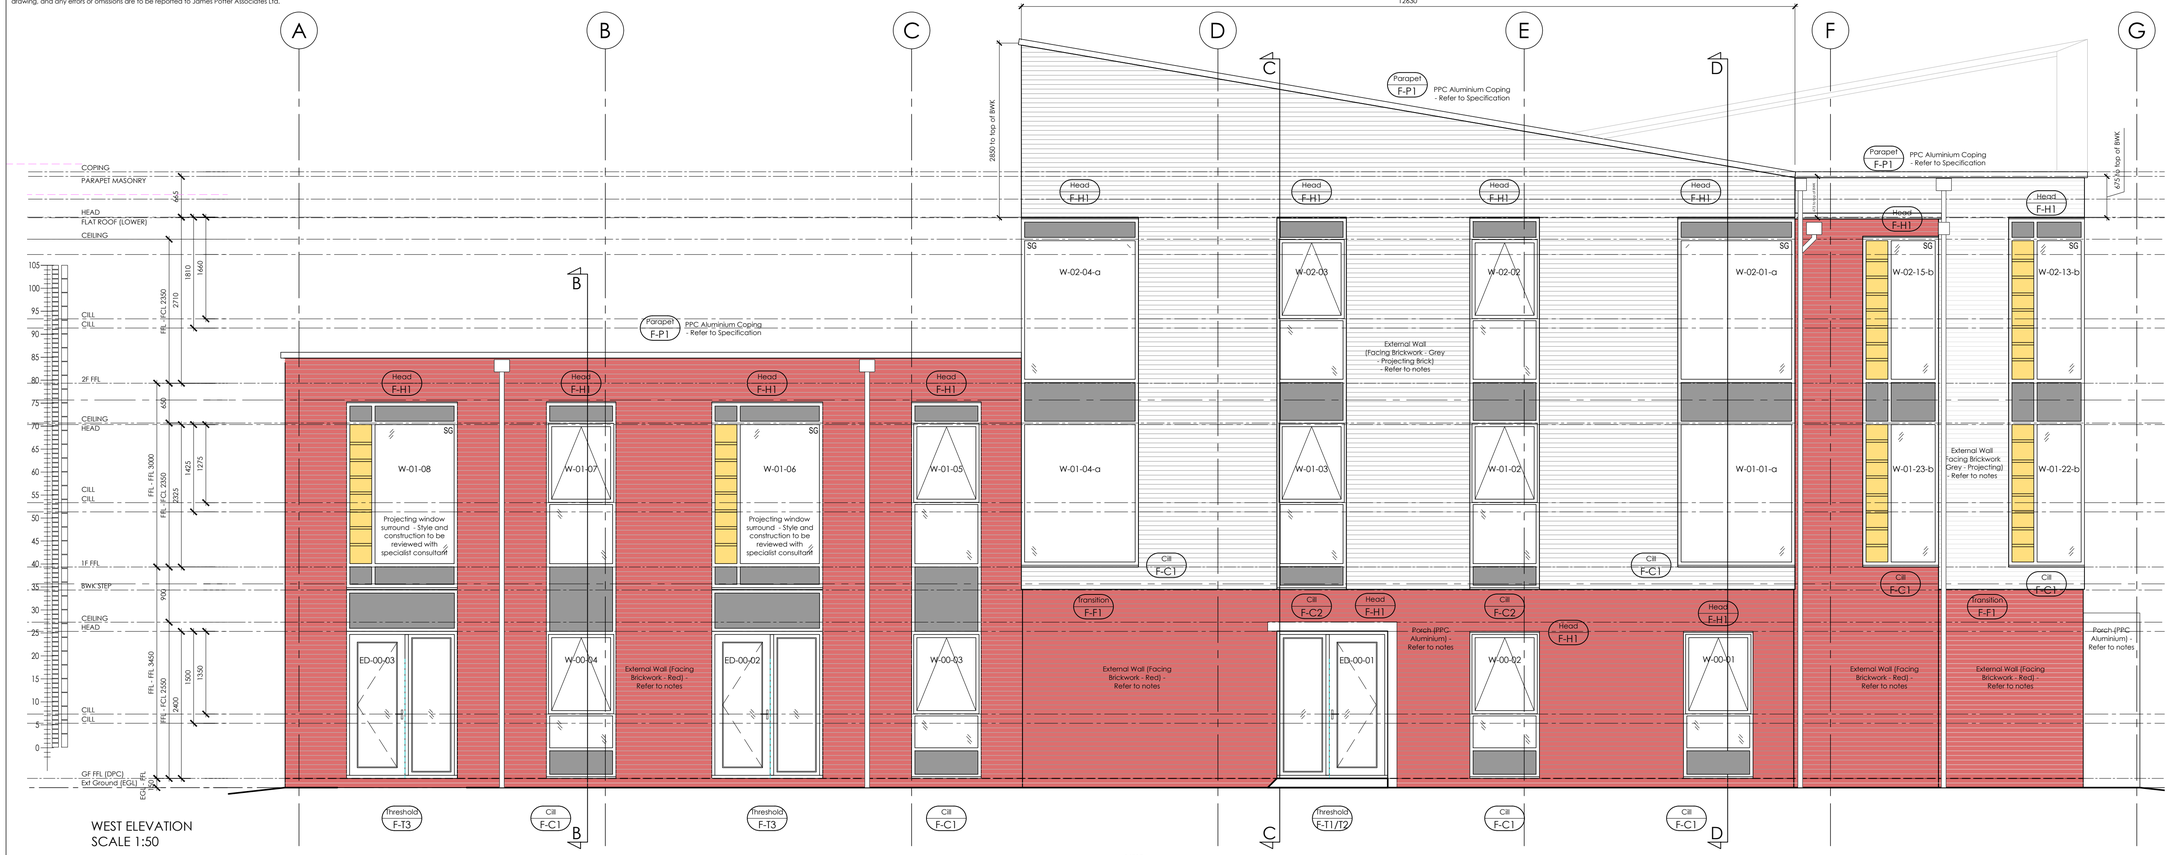

WEST ELEVATION
SCALE 1:50

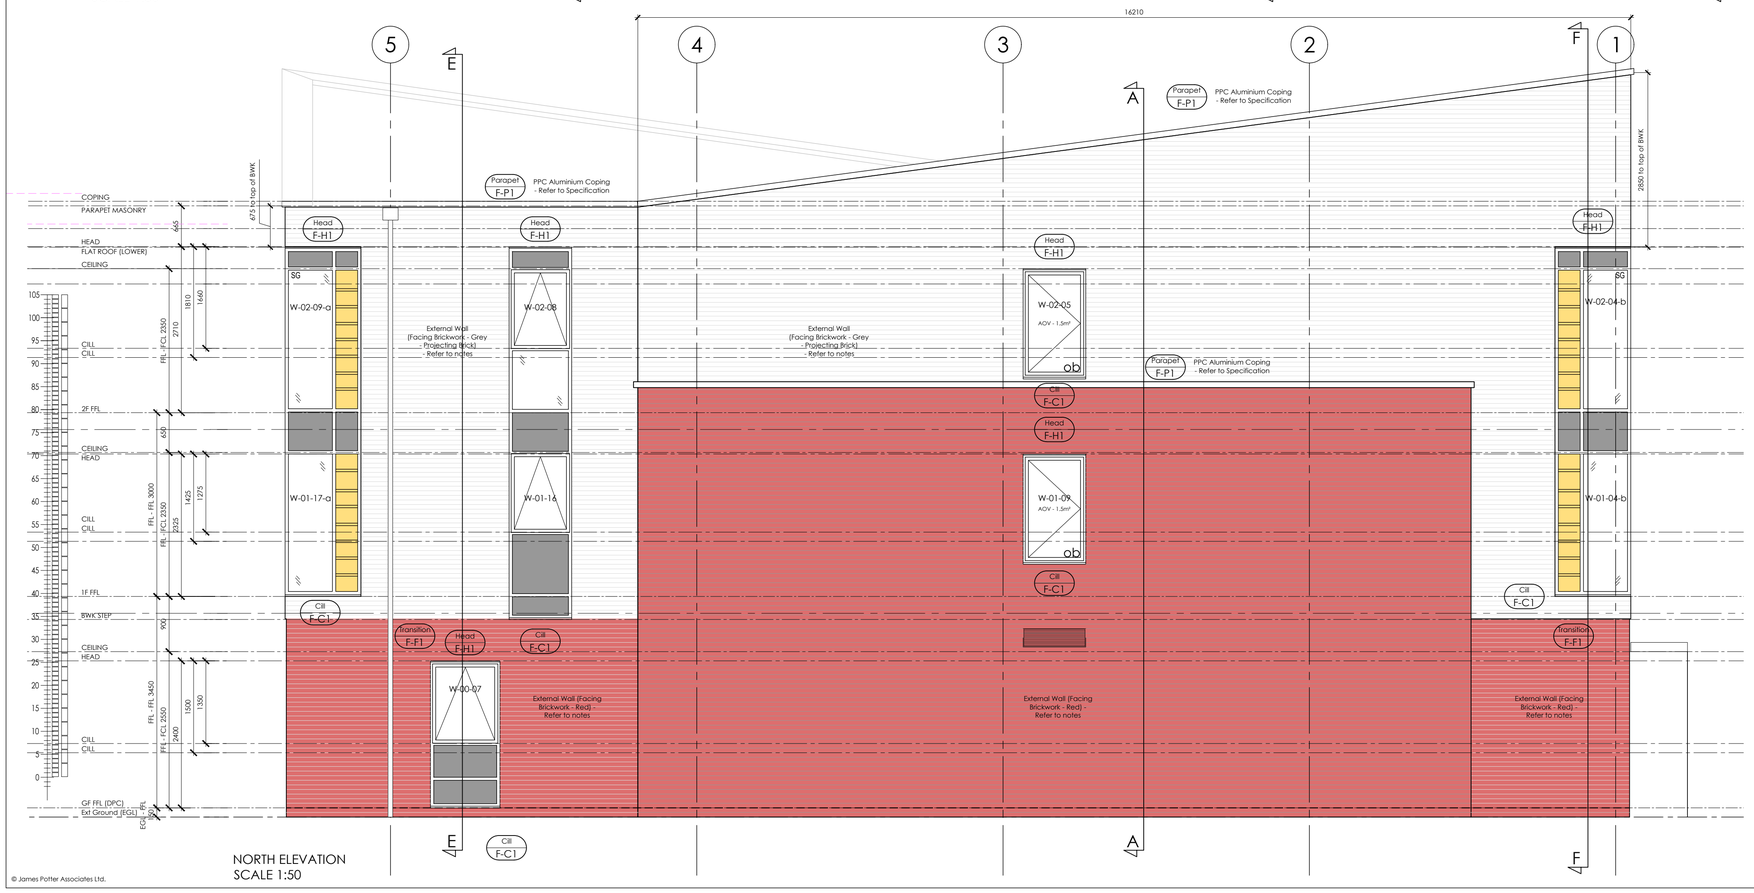

NORTH ELEVATION
SCALE 1:50

ELEVATION LEGEND

Door & Window References (Refer to schedules for sizes)

ED-00-## / | \ (i) - (ii) - (iii)

(i) Door/Window Type
ED = External Door
W = Window

(ii) Level
00 = Ground Floor
01 = First Floor
02 = Second Floor

(iii) Door/Window Number

- External Wall (Facing Brickwork- Grey) - Refer to notes
- External Wall (Facing Brickwork- Red) - Refer to notes
- Window - Insulated Aluminium Infill Panel (Grey) - Refer to notes
- Window - Insulated Aluminium Infill Panel (Orange) - Refer to notes
- Wall Extract Vent
- Denotes locations of 60 minute fire resistant cavity barriers in line with compartment walls and floors and at head of cavity walls
- Denotes locations of cavity tray over external openings (doors and windows)
- Indicative Movement Joint (MJ) / Change in Material Joint (CMJ)

Detail Schedule - Flats

Threshold Details

Detail Ref	Description	Detail Drawing No.
F-T1	Threshold - Level Access 01 - Slope Towards Building	HH-SD-ACC-01
F-T2	Threshold - Level Access 02 - Slope Away From Building	HH-SD-ACC-02
F-T3	Threshold - Stepped Access 02 - Outward Opening	HH-SD-ACC-04

Cill Details

Detail Ref	Description	Wall Material	Detail Drawing No.
F-C1	Cill / Reveal - Brick - Standard Stretcher Coursing	Brick	HH-SD-CIL-B-01
F-C2	Cill / Reveal - Brick - Std Stretcher Course 20mm Step	Brick	22089-D-CIL-01

Head Details

Detail Ref	Description	Wall Material	Detail Drawing No.
F-H1	Lintel - Brick Strecher Course	Brick	HH-SD-LIN-B-01

Parapet Detail

Detail Ref	Description	Wall Material	Detail Drawing No.
F-P1	Parapet - Brick - PPC Aluminium	Brick	22089-D-PAR-01

Feature Brick Detail / Material Transition Details

Detail Ref	Description	Wall Material	
F-F1	Projecting Brick Step	Brick	22089-D-DET-01

Additional Details

Description	Detail Drawing No.
Fire Stopping Typical Details	HH-SD-FIRE-M-01/02/03/04/05/06
Service Penetrations	HH-SD-SERV-02

REFER TO HAMPSHIRE HOMES CONSTRUCTION SPECIFICATION AND ROBUST DETAILS MANUAL WHERE APPROPRIATE
FOR DETAILS REFER TO DETAIL DRAWINGS
FOR SCHEDULES REFER TO DRAWING 22089-BR-0-01/02/03/04
FOR GA PLANS REFER TO DRAWINGS 22089-BR-3-01/02/03/04/05/06/07/08
FOR SECTIONS REFER TO DRAWING 22089-BR-4-01/02/03
FOR ELEVATIONS REFER TO DRAWING 22089-BR-5-01/02

HAMPSHIRE HOMES

Project	NEW DWELLINGS SKYWAVES HOUSE IVY ARCH ROAD, WORTHING WEST SUSSEX, BN14 8BX			Drawing	ELEVATIONS - SHEET 1
				Job-Dwg Number	22089-BR-5-01 Rev. A
Client	HAMPSHIRE HOMES				
Status	CONSTRUCTION				
Scale	1:50 (1:100 @ A3)	Sheet Size	A1		
Author	JH	Checked	RR	Date	APRIL 2023

JAMES POTTER ASSOCIATES
www.jpa.design
JPA - PORTSMOUTH
117 Highland Road, SouthLTa, Portsmouth, PO4 9DD
t. +44(0)2394 002 897

© James Potter Associates Ltd.