
General Notes:

Do not scale dimensions from this drawing, unless for Planning purposes.

The Contractor is responsible for checking all dimensions on site prior to commencement of the works.

This drawing is to be read in conjuction with the specification.

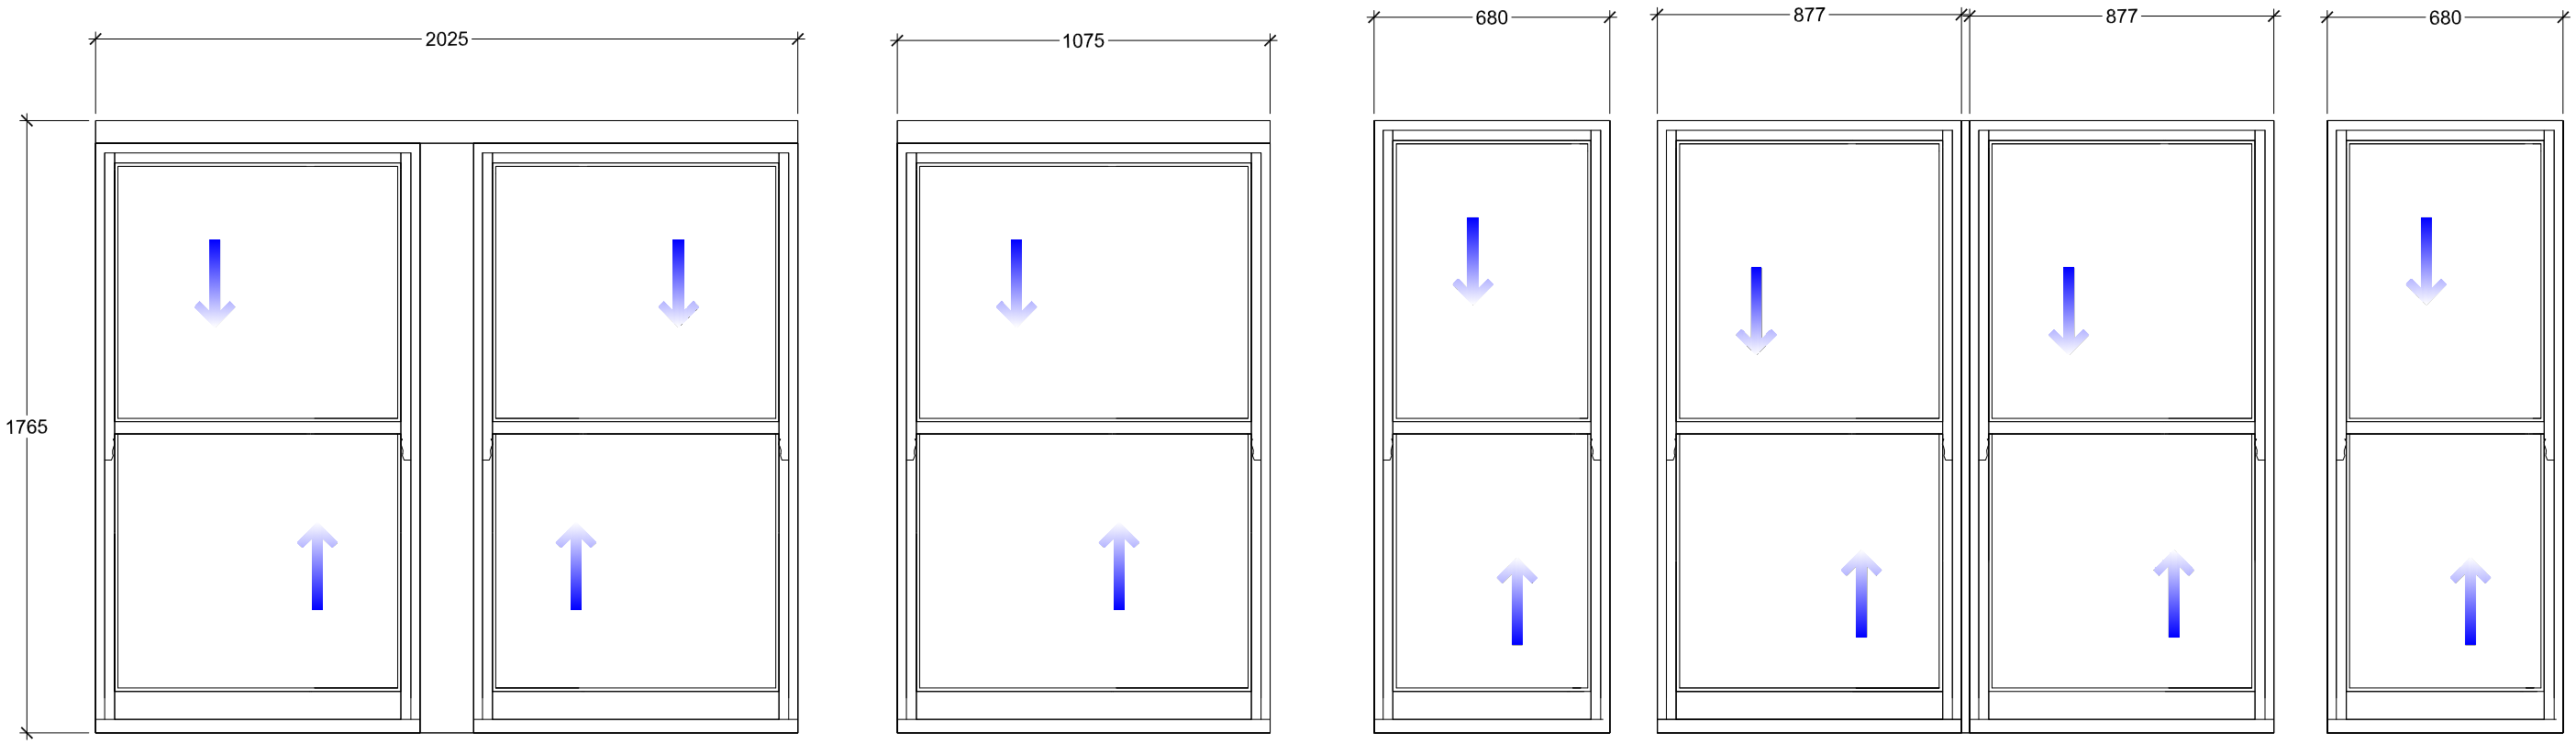

W 7 W 8 W 9

Existing timber, single glazed vertical sliding sashes

Revision	Date	Description
A	28/02/2024	Sheet Corrected as existing

Brian Elstone Surveying Services Ltd
Brian Elstone, MCIOB, IMaPS, FCABE
Building Surveyor and Architectural Consultant
CDM Consultant
1 Herne Court, Station Road, Rustington,
West Sussex, BN16 3BQ
Phone: 01903 784884, Mobile: 07710 593021.
Email: brian@elstone.biz

Client:
Mr R. West, 43 Winchester Road, Worthing, BN11 4DH

Project:
Window Replacement

Drawing Title:
Existing Windows Sheet 3

Scale:	Date:	Drawn By:
1:20	8/12/2023	BE

Drawing Number:	Revision:
1608/004	A